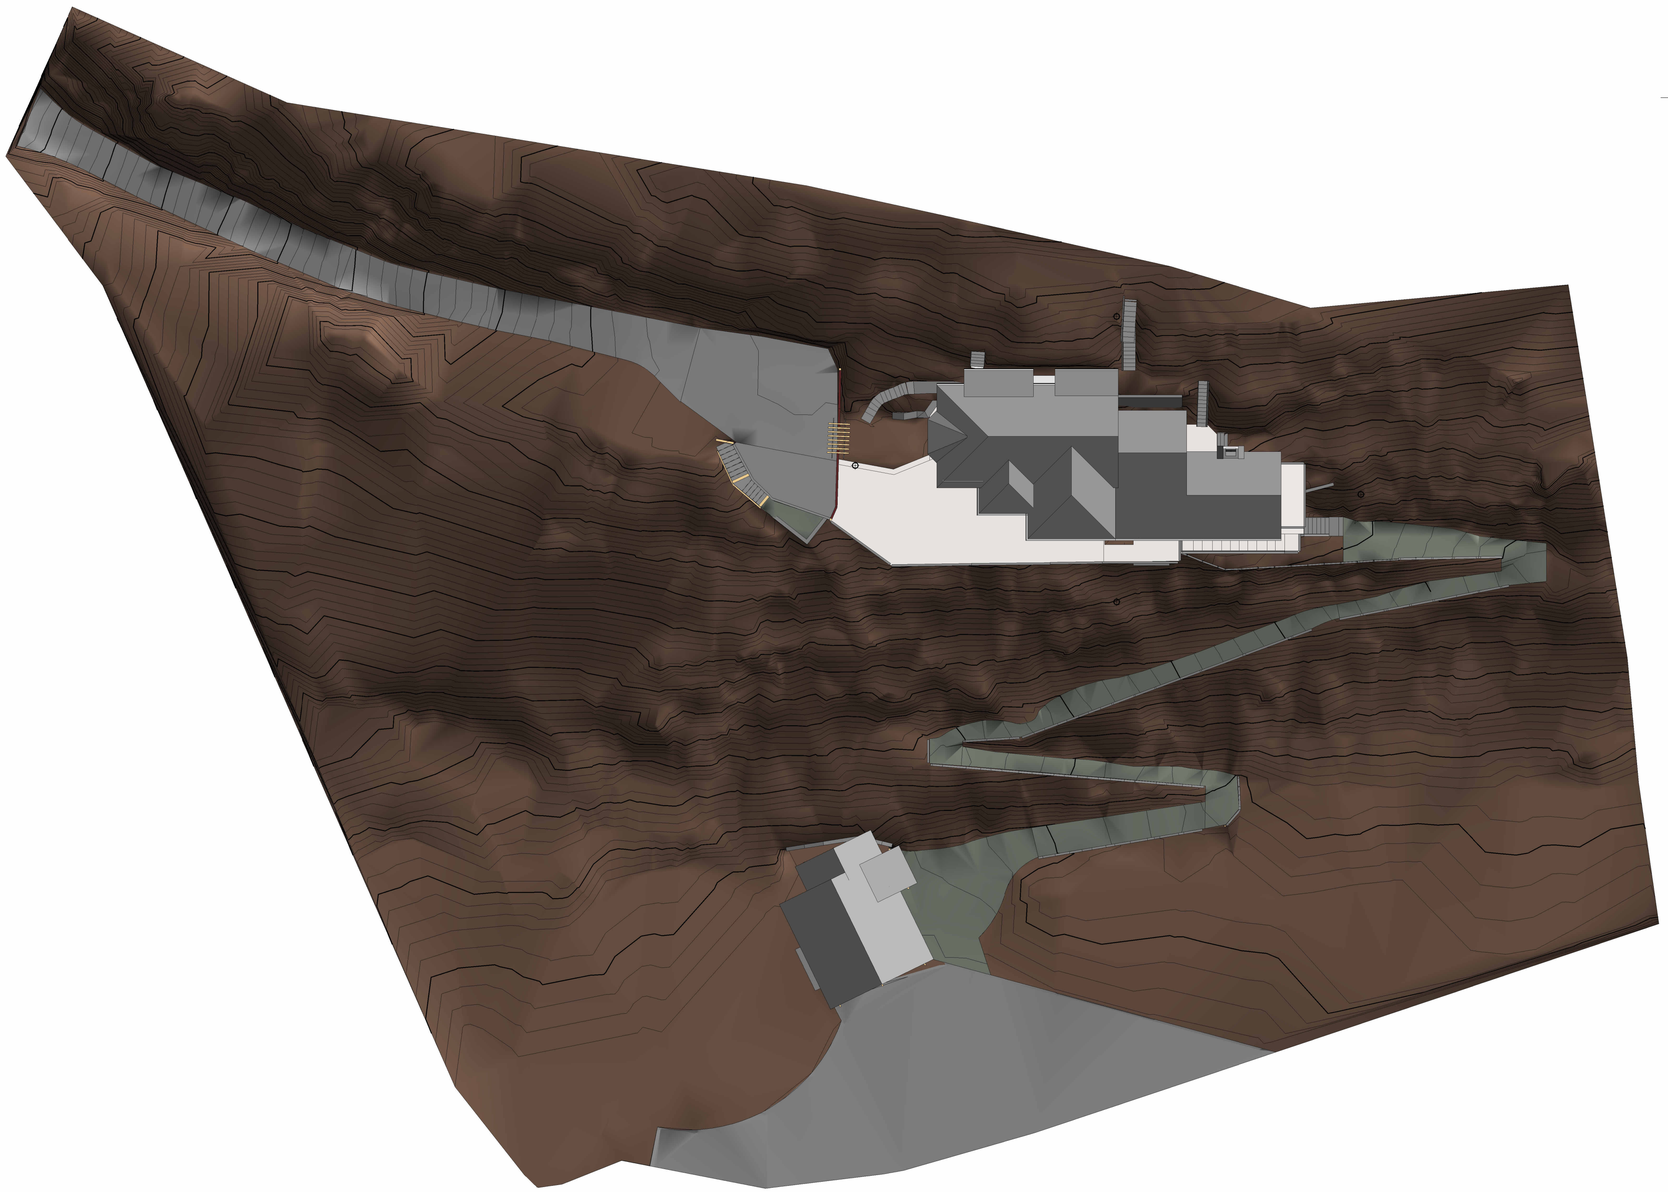

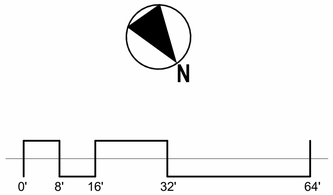

BLKLAB

ARCHITECT / DESIGNER

BLK Lab LLC.
4055 Happy Valley Rd.
Lafayette, CA 94549
TEL: 415.254.2724

TIM + GRACE CURRIE

209 CASCADE
MILL VALLEY, CA 94941
TEL:

BLK Lab LLC. RETAINS DESIGN COPYRIGHT OVER DESIGN DRAWINGS & SPECIFICATIONS.

THE CONTRACTOR SHALL CHECK & VERIFY ALL DIMENSIONS & REPORT ANY DISCREPANCIES BEFORE PROCEEDING WITH THE WORK.

NO.	REVISION	DATE

PROJECT TITLE
209 Cascade

DRAWING TITLE
SITE PLAN

SCALE	1/16" = 1'-0"
DATE	02/25/2026
PROJECT NO.	00000
DRAWN BY	JR
CHECKED BY	XX / XX
DRAWING NO.	A1.000

NOT RELEASED FOR CONSTRUCTION

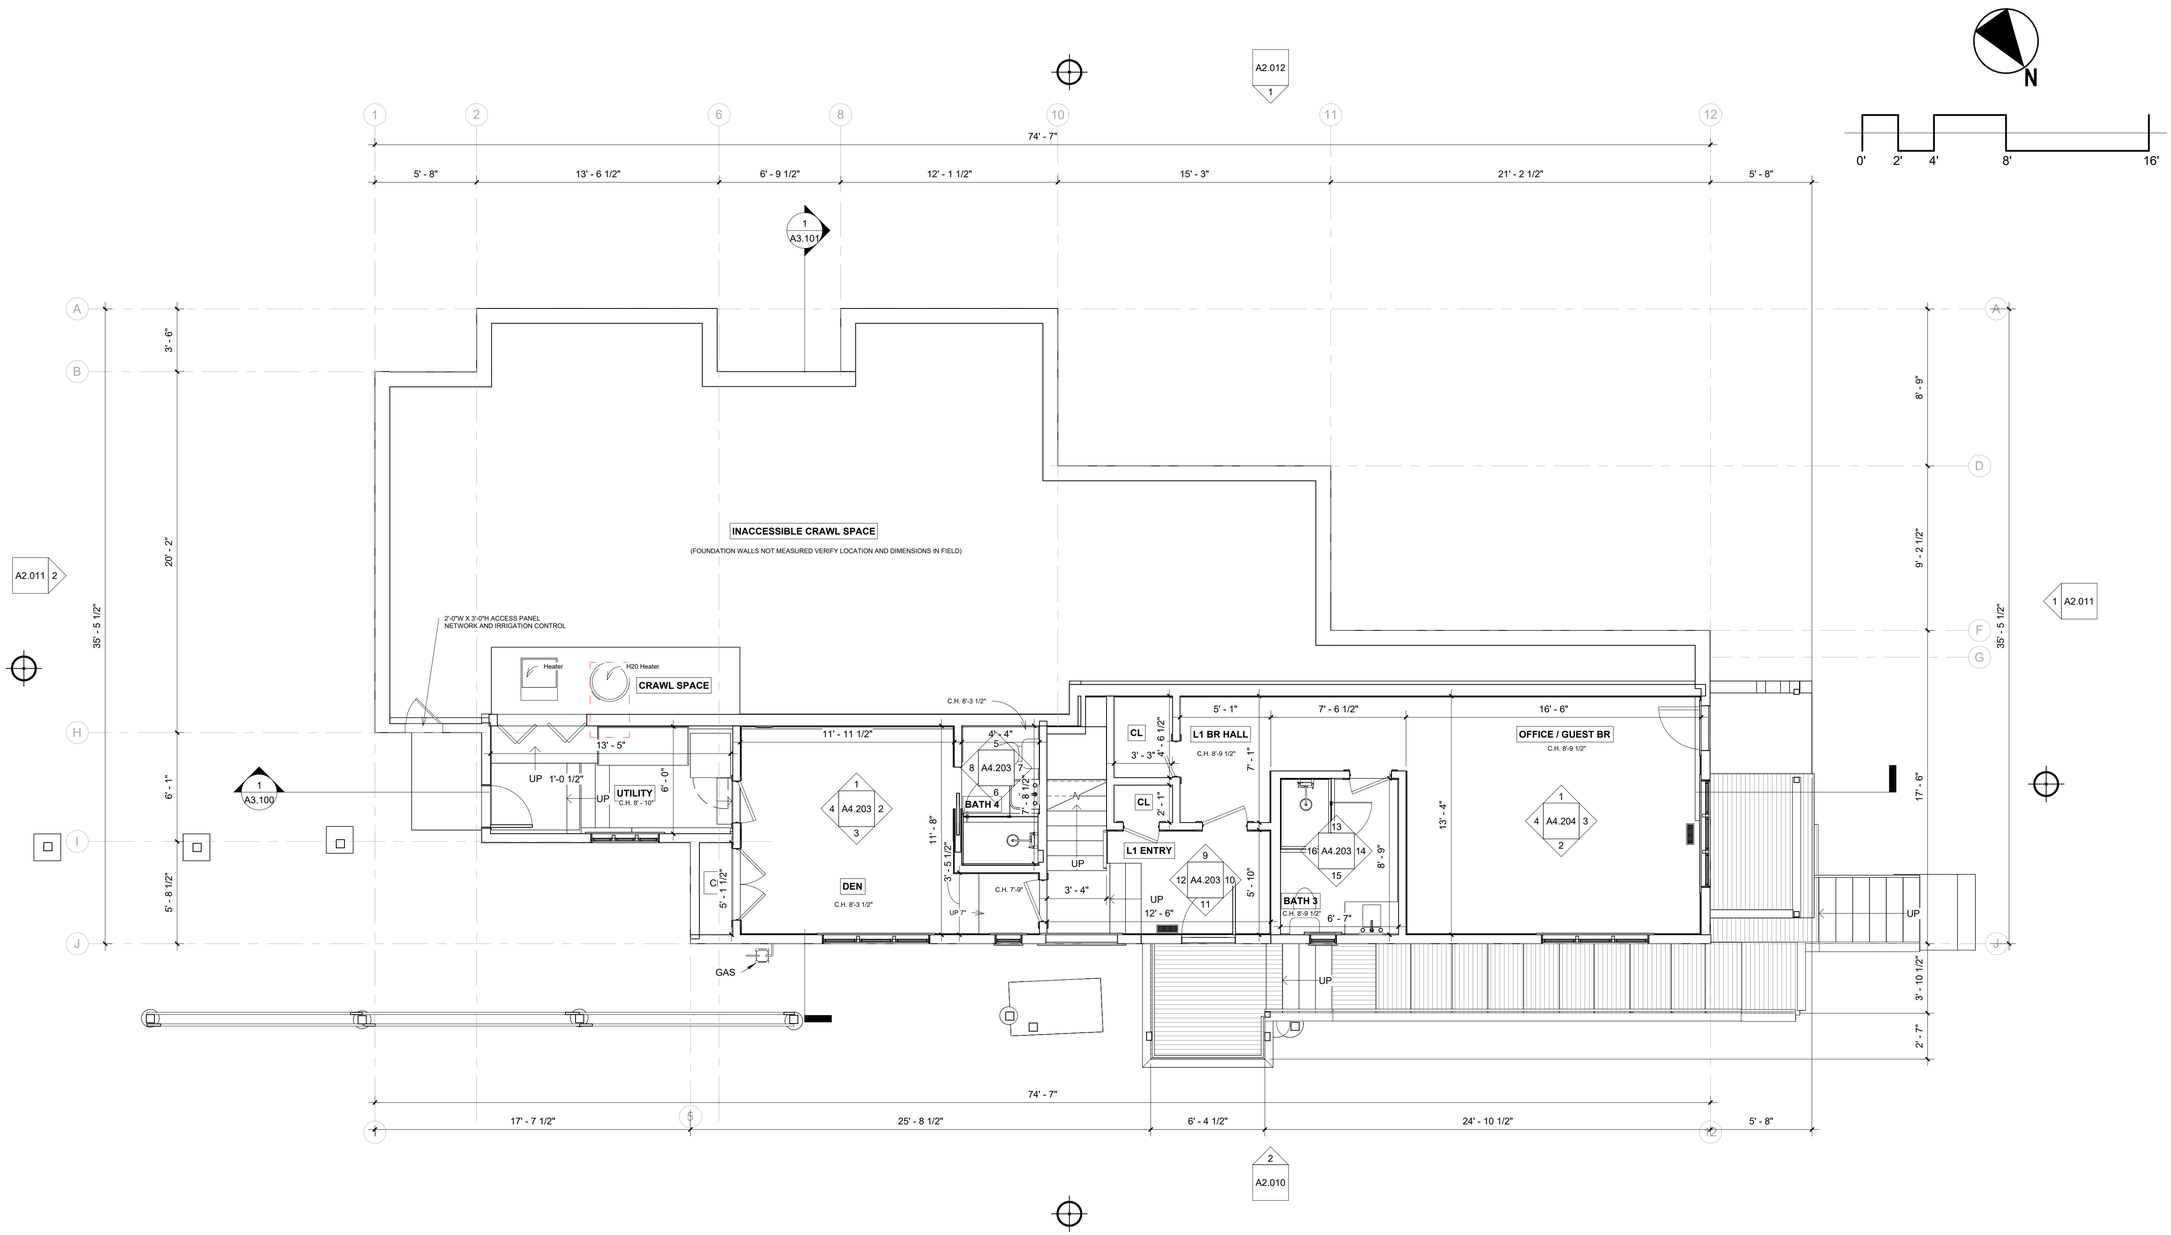

1 FLOOR PLAN - LEVEL 1
1/4" = 1'-0"

BLKLAB

ARCHITECT / DESIGNER

BLK Lab LLC.
4055 Happy Valley Rd.
Lafayette, CA 94549
TEL: 415.254.2724

TIM + GRACE CURRIE

209 CASCADE
MILL VALLEY, CA 94941
TEL:

BLK Lab LLC. RETAINS DESIGN COPYRIGHT OVER DESIGN DRAWINGS & SPECIFICATIONS.

THE CONTRACTOR SHALL CHECK & VERIFY ALL DIMENSIONS & REPORT ANY DISCREPANCIES BEFORE PROCEEDING WITH THE WORK.

NO.	REVISION	DATE

PROJECT TITLE

209 Cascade

DRAWING TITLE

EXISTING PLAN LEVEL 1

SCALE	1/4" = 1'-0"
DATE	02/25/2026
PROJECT NO.	00000
DRAWN BY	JR
CHECKED BY	XX / XX
DRAWING NO.	A1.010

NOT RELEASED FOR CONSTRUCTION

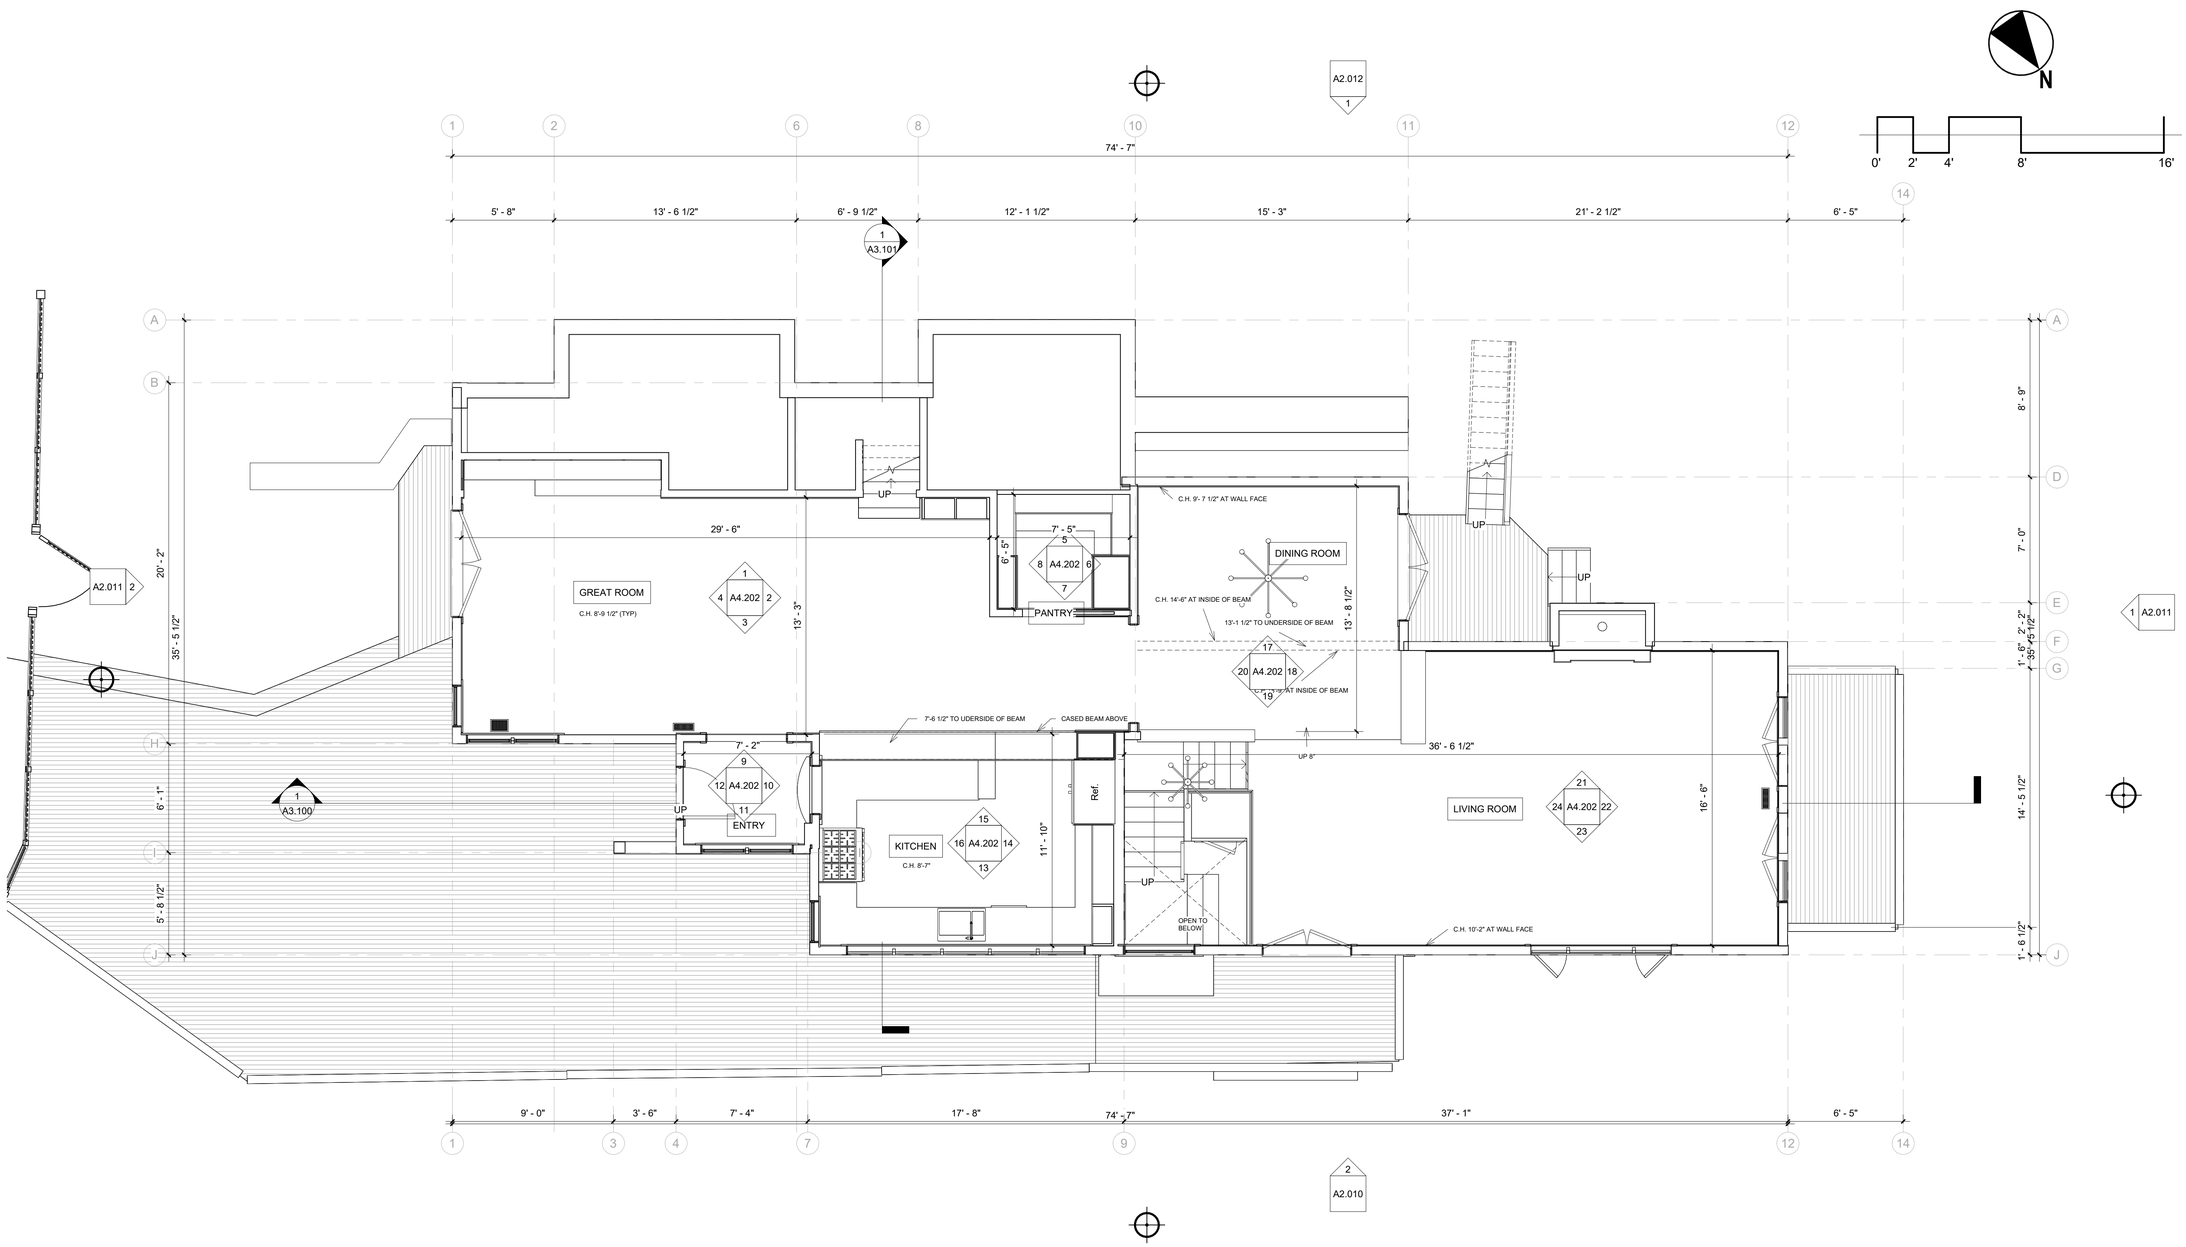

1 FLOOR PLAN - LEVEL 2
1/4" = 1'-0"

BLKLAB

ARCHITECT / DESIGNER

BLK Lab LLC.
4055 Happy Valley Rd.
Lafayette, CA 94549
TEL: 415.254.2724

TIM + GRACE CURRIE

209 CASCADE
MILL VALLEY, CA 94941
TEL:

BLK Lab LLC. RETAINS DESIGN COPYRIGHT OVER DESIGN DRAWINGS & SPECIFICATIONS.

THE CONTRACTOR SHALL CHECK & VERIFY ALL DIMENSIONS & REPORT ANY DISCREPANCIES BEFORE PROCEEDING WITH THE WORK.

NO.	REVISION	DATE

PROJECT TITLE
209 Cascade

DRAWING TITLE
EXISTING PLAN LEVEL 2

SCALE	1/4" = 1'-0"
DATE	02/25/2026
PROJECT NO.	00000
DRAWN BY	JR
CHECKED BY	XX / XX
DRAWING NO.	A1.011

NOT RELEASED FOR CONSTRUCTION

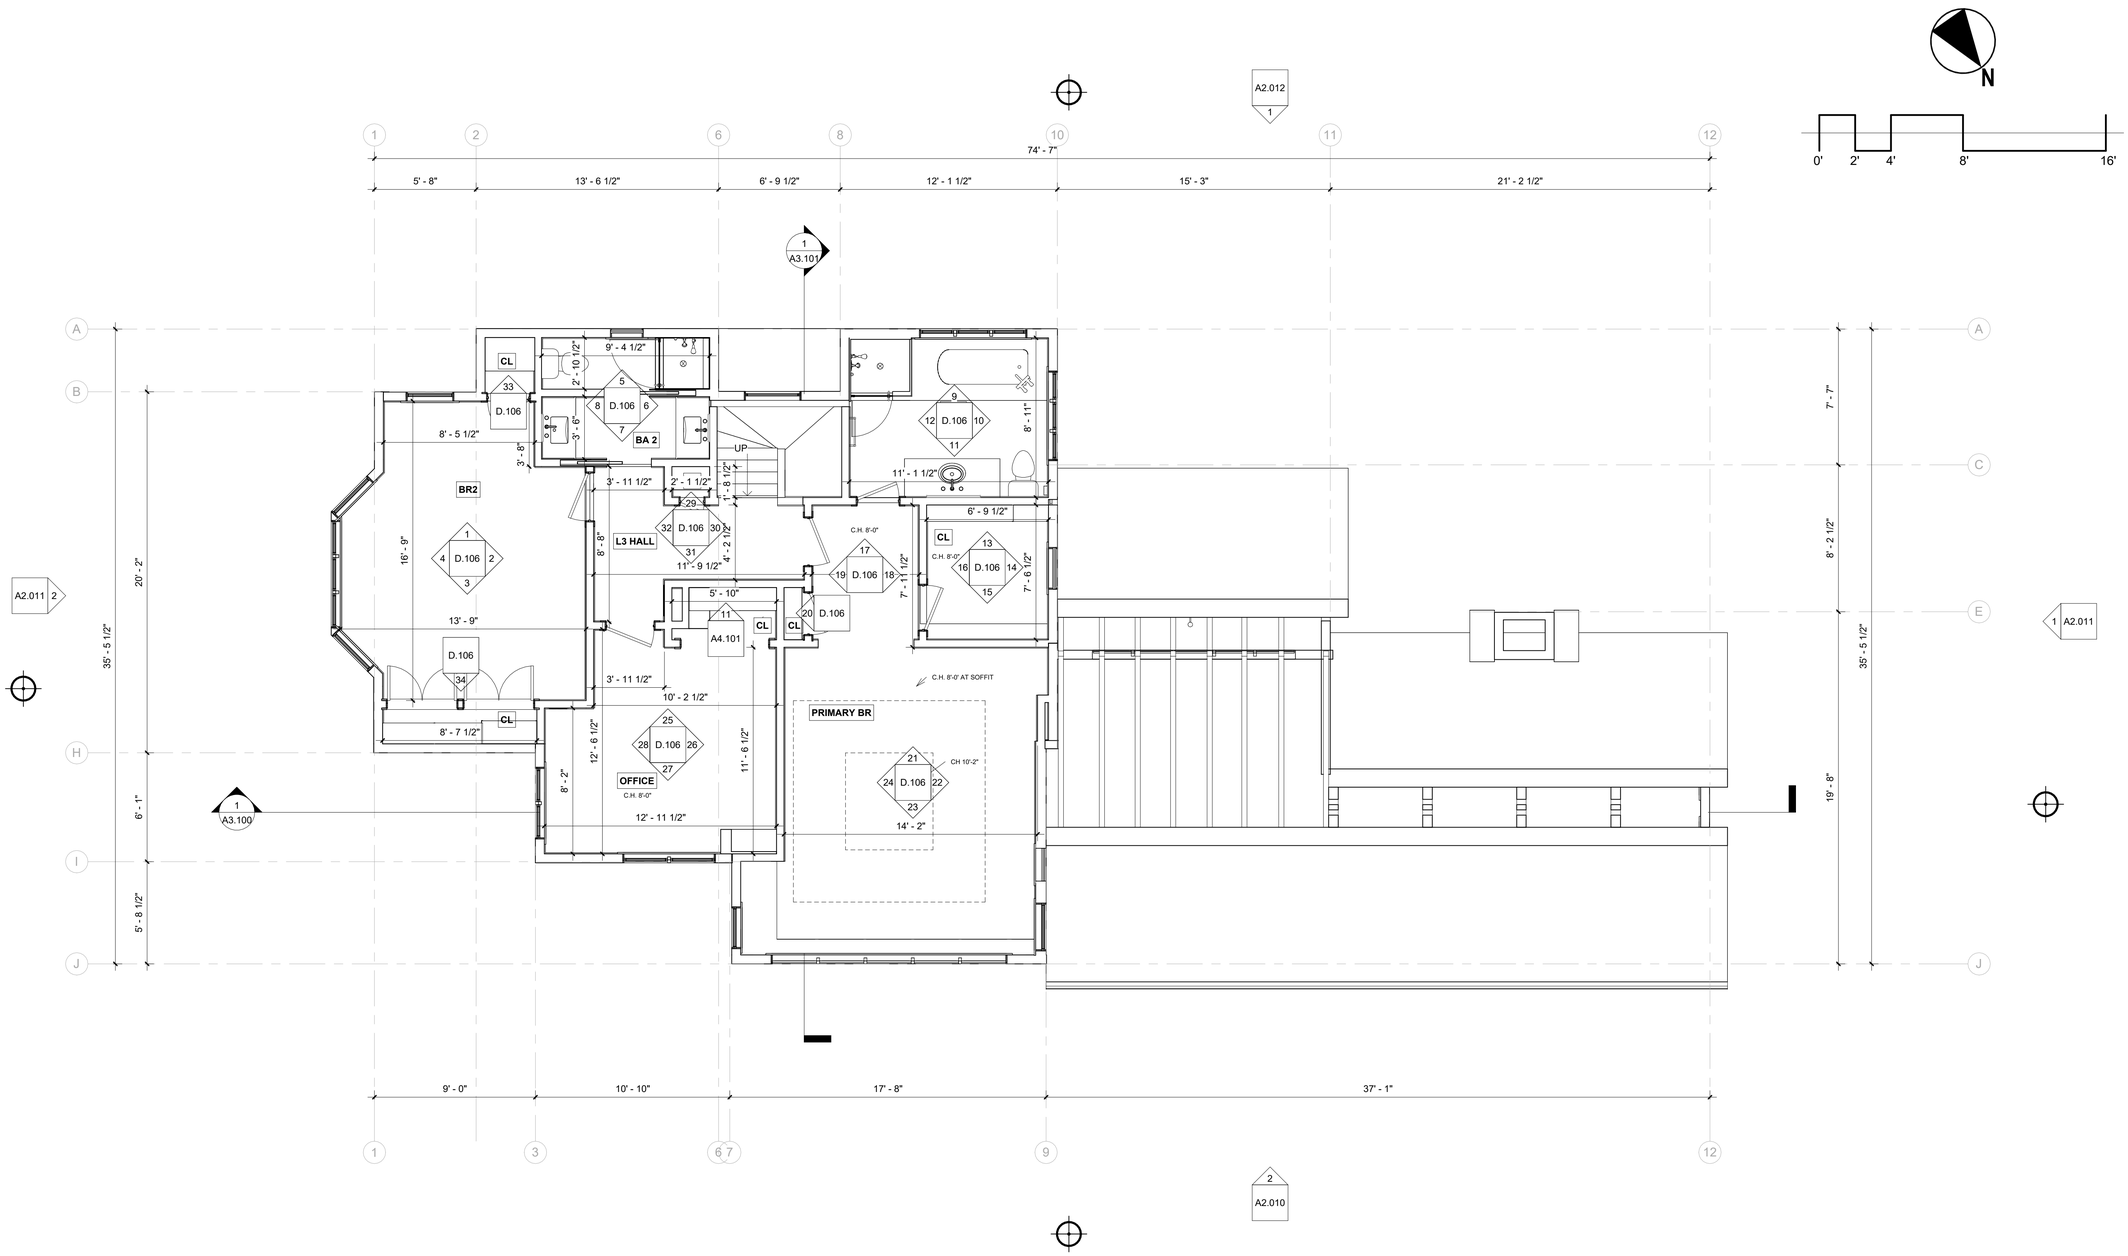

1 FLOOR PLAN - LEVEL 3
1/4" = 1'-0"

BLKLAB

ARCHITECT / DESIGNER

BLK Lab LLC.
4055 Happy Valley Rd.
Lafayette, CA 94549
TEL: 415.254.2724

TIM + GRACE CURRIE

209 CASCADE
MILL VALLEY, CA 94941
TEL:

BLK Lab LLC. RETAINS DESIGN COPYRIGHT OVER DESIGN DRAWINGS & SPECIFICATIONS.

THE CONTRACTOR SHALL CHECK & VERIFY ALL DIMENSIONS & REPORT ANY DISCREPANCIES BEFORE PROCEEDING WITH THE WORK.

NO.	REVISION	DATE

PROJECT TITLE
209 Cascade

DRAWING TITLE
EXISTING PLAN LEVEL 3

SCALE	1/4" = 1'-0"
DATE	02/25/2026
PROJECT NO.	00000
DRAWN BY	JR
CHECKED BY	XX / XX
DRAWING NO.	A1.012

NOT RELEASED FOR CONSTRUCTION

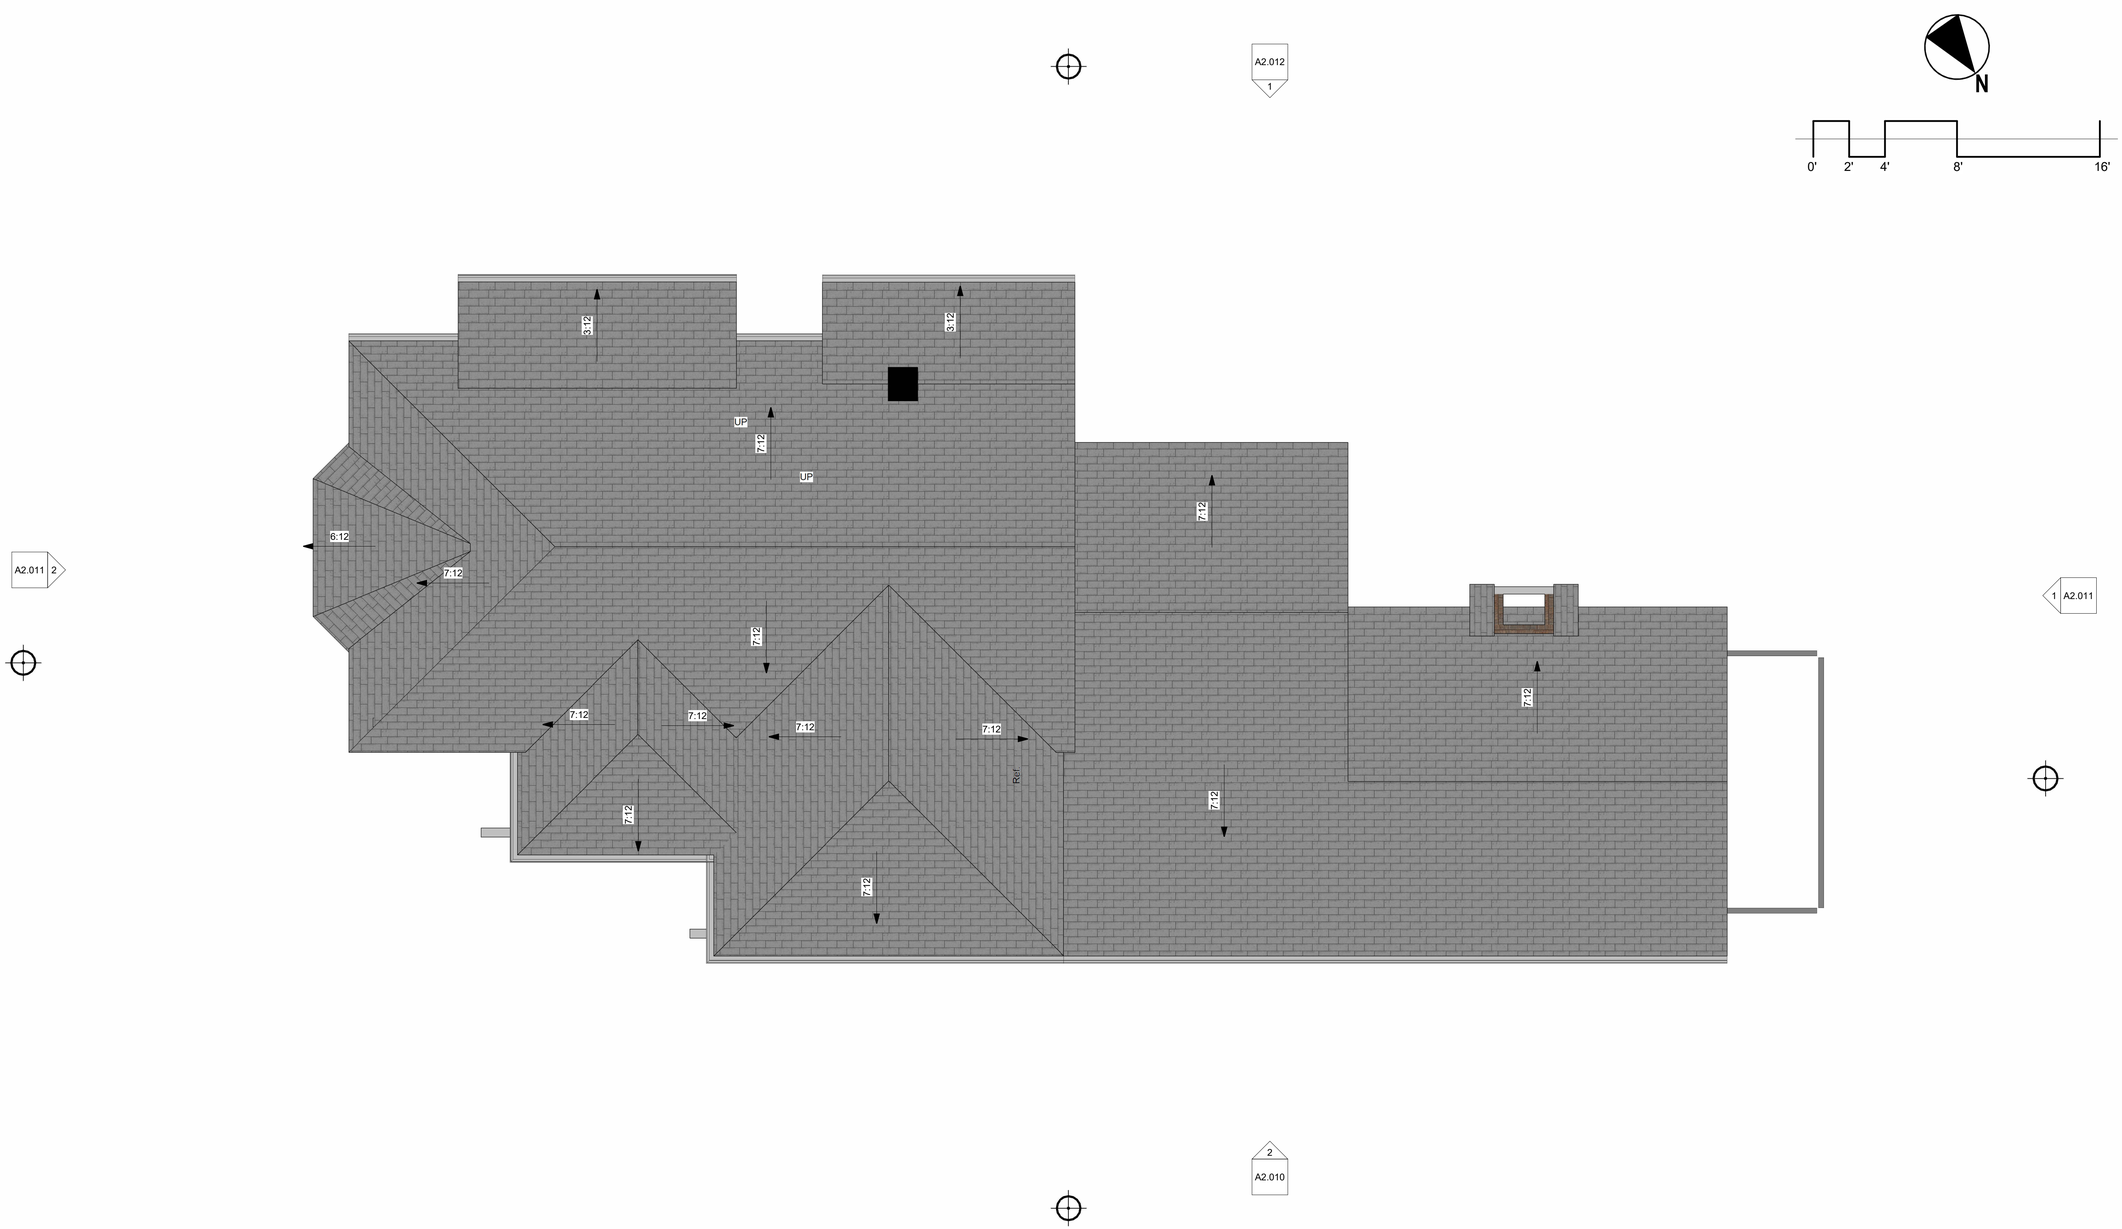

1 ROOF PLAN
1/4" = 1'-0"

BLKLAB

ARCHITECT / DESIGNER

BLK Lab LLC.
4055 Happy Valley Rd.
Lafayette, CA 94549
TEL: 415.254.2724

TIM + GRACE CURRIE

209 CASCADE
MILL VALLEY, CA 94941
TEL:

BLK Lab LLC. RETAINS DESIGN COPYRIGHT OVER DESIGN DRAWINGS & SPECIFICATIONS.

THE CONTRACTOR SHALL CHECK & VERIFY ALL DIMENSIONS & REPORT ANY DISCREPANCIES BEFORE PROCEEDING WITH THE WORK.

NO.	REVISION	DATE

PROJECT TITLE
209 Cascade

DRAWING TITLE
EXISTING ROOF PLAN

SCALE	1/4" = 1'-0"
DATE	02/25/2026
PROJECT NO.	00000
DRAWN BY	JR
CHECKED BY	XX / XX
DRAWING NO.	A1.013

NOT RELEASED FOR CONSTRUCTION

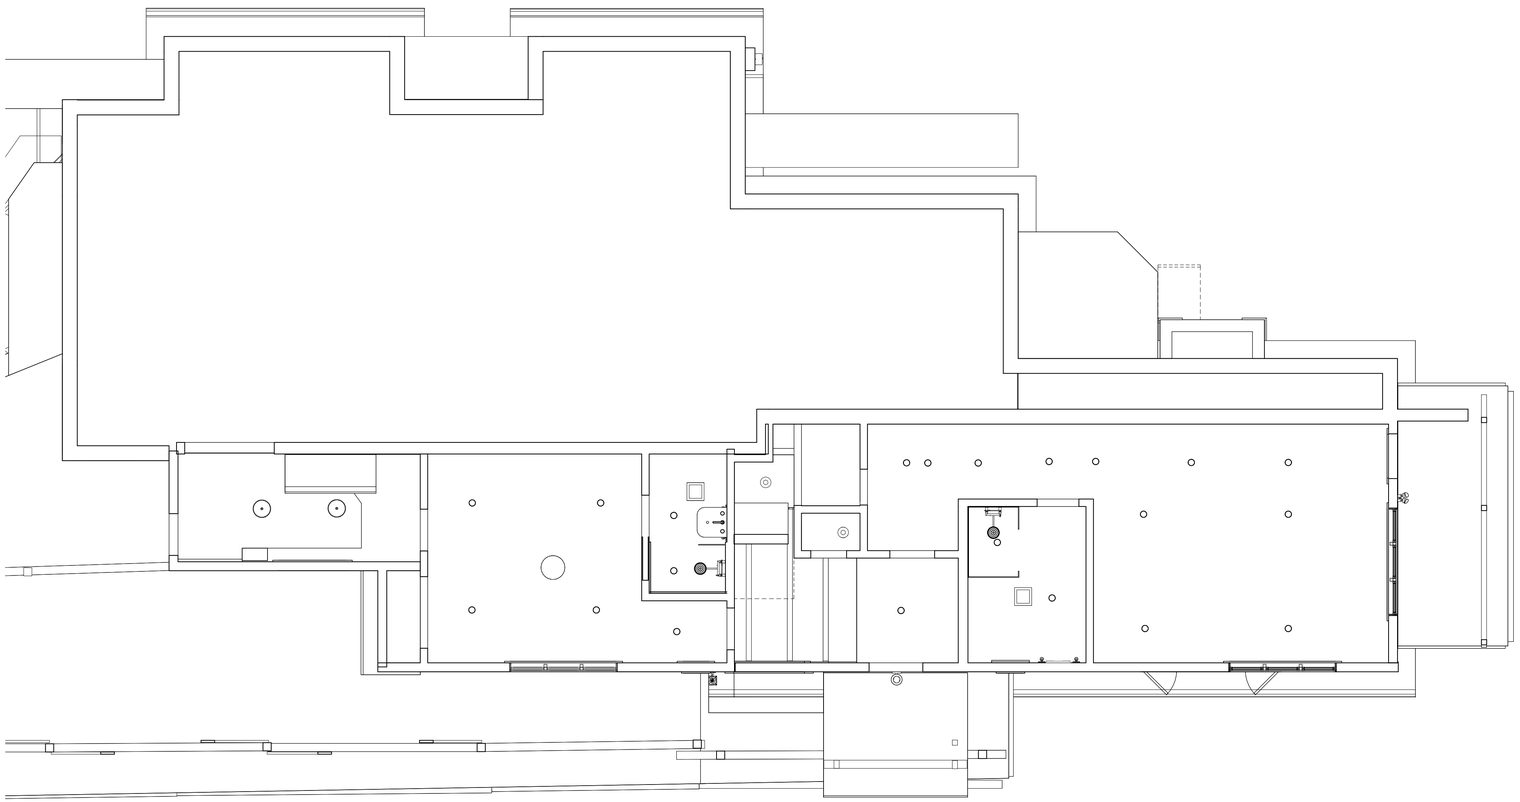

1 REFLECTED CEILING PLAN - LEVEL 1
1/4" = 1'-0"

N

0' 2' 4' 8' 16'

BLKLAB

ARCHITECT / DESIGNER

BLK Lab LLC.
4055 Happy Valley Rd.
Lafayette, CA 94549
TEL: 415.254.2724

TIM + GRACE CURRIE

209 CASCADE
MILL VALLEY, CA 94941
TEL:

BLK Lab LLC. RETAINS DESIGN COPYRIGHT OVER DESIGN DRAWINGS & SPECIFICATIONS.

THE CONTRACTOR SHALL CHECK & VERIFY ALL DIMENSIONS & REPORT ANY DISCREPANCIES BEFORE PROCEEDING WITH THE WORK.

NO.	REVISION	DATE

NOT RELEASED FOR CONSTRUCTION

PROJECT TITLE

209 Cascade

DRAWING TITLE

REFLECTED CEILING PLAN
LEVEL 1

SCALE	1/4" = 1'-0"
DATE	02/25/2026
PROJECT NO.	00000
DRAWN BY	JR
CHECKED BY	XX / XX
DRAWING NO.	A1.300

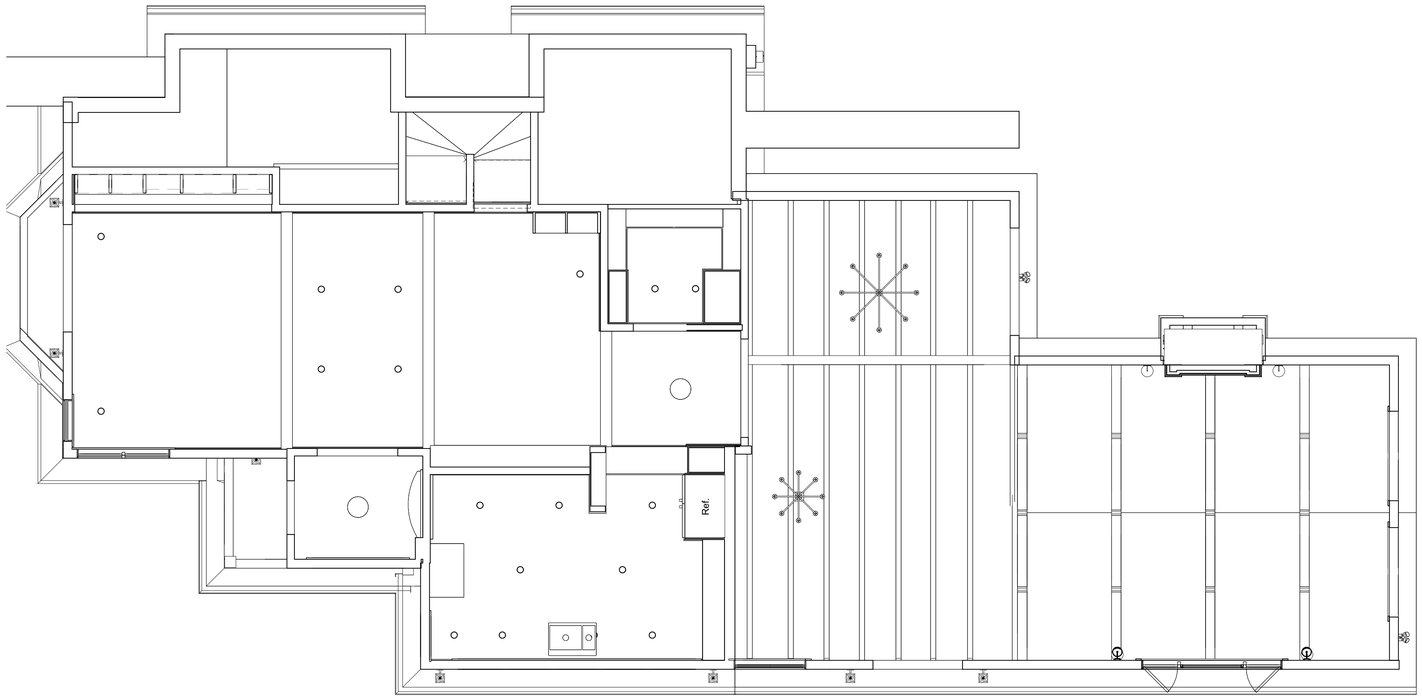

1 REFLECTED CEILING PLAN - LEVEL 2
1/4" = 1'-0"

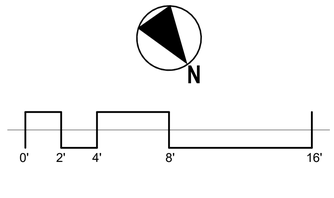

BLKLAB

ARCHITECT / DESIGNER

BLK Lab LLC.
4055 Happy Valley Rd.
Lafayette, CA 94549
TEL: 415.254.2724

TIM + GRACE CURRIE

209 CASCADE
MILL VALLEY, CA 94941
TEL:

BLK Lab LLC. RETAINS DESIGN COPYRIGHT OVER DESIGN DRAWINGS & SPECIFICATIONS.

THE CONTRACTOR SHALL CHECK & VERIFY ALL DIMENSIONS & REPORT ANY DISCREPANCIES BEFORE PROCEEDING WITH THE WORK.

NO.	REVISION	DATE

PROJECT TITLE

209 Cascade

DRAWING TITLE

REFLECTED CEILING PLAN
LEVEL 2

SCALE	1/4" = 1'-0"
DATE	02/25/2026
PROJECT NO.	00000
DRAWN BY	JR
CHECKED BY	XX / XX
DRAWING NO.	A1.301

NOT RELEASED FOR CONSTRUCTION

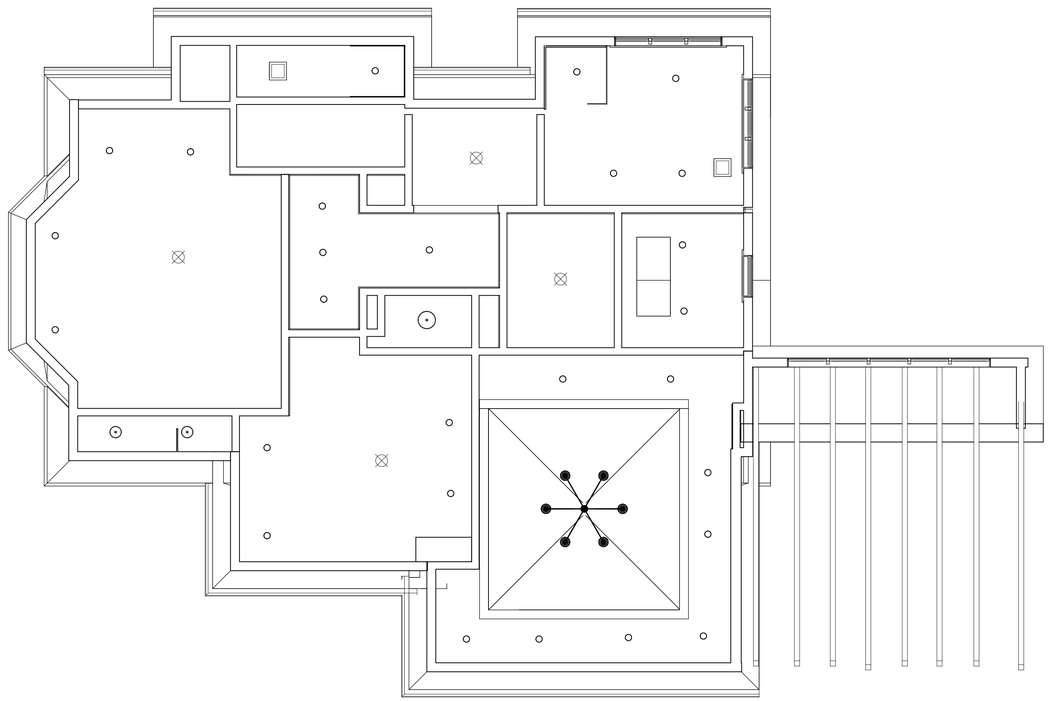

1 REFLECTED CEILING PLAN - LEVEL 3
1/4" = 1'-0"

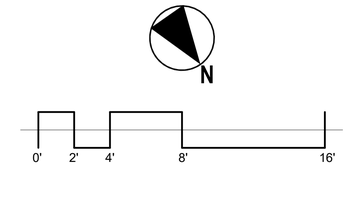

BLKLAB

ARCHITECT / DESIGNER

BLK Lab LLC.
4055 Happy Valley Rd.
Lafayette, CA 94549
TEL: 415.254.2724

TIM + GRACE CURRIE

209 CASCADE
MILL VALLEY, CA 94941
TEL:

BLK Lab LLC. RETAINS DESIGN COPYRIGHT OVER DESIGN DRAWINGS & SPECIFICATIONS.

THE CONTRACTOR SHALL CHECK & VERIFY ALL DIMENSIONS & REPORT ANY DISCREPANCIES BEFORE PROCEEDING WITH THE WORK.

NO.	REVISION	DATE

PROJECT TITLE

209 Cascade

DRAWING TITLE

REFLECTED CEILING PLAN
LEVEL 3

SCALE	1/4" = 1'-0"
DATE	02/25/2026
PROJECT NO.	00000
DRAWN BY	JR
CHECKED BY	XX / XX
DRAWING NO.	A1.302

NOT RELEASED FOR CONSTRUCTION

2 EXISTING BUILDING ELEVATION - SOUTH
1/4" = 1'-0"

BLKLAB

ARCHITECT / DESIGNER

BLK Lab LLC.
4055 Happy Valley Rd.
Lafayette, CA 94549
TEL: 415.254.2724

TIM + GRACE CURRIE

209 CASCADE
MILL VALLEY, CA 94941
TEL:

BLK Lab LLC. RETAINS DESIGN COPYRIGHT OVER DESIGN DRAWINGS & SPECIFICATIONS.

THE CONTRACTOR SHALL CHECK & VERIFY ALL DIMENSIONS & REPORT ANY DISCREPANCIES BEFORE PROCEEDING WITH THE WORK.

NO.	REVISION	DATE

PROJECT TITLE

209 Cascade

DRAWING TITLE

EXISTING BUILDING ELEVATIONS

SCALE	1/4" = 1'-0"
DATE	02/25/2026
PROJECT NO.	00000
DRAWN BY	JR
CHECKED BY	XX / XX
DRAWING NO.	A2.010

NOT RELEASED FOR CONSTRUCTION

2 EXISTING BUILDING ELEVATION - WEST
1/4" = 1'-0"

1 EXISTING BUILDING ELEVATION - EAST
1/4" = 1'-0"

BLKLAB

ARCHITECT / DESIGNER

BLK Lab LLC.
4055 Happy Valley Rd.
Lafayette, CA 94549
TEL: 415.254.2724

TIM + GRACE CURRIE

209 CASCADE
MILL VALLEY, CA 94941
TEL:

BLK Lab LLC. RETAINS DESIGN COPYRIGHT OVER DESIGN DRAWINGS & SPECIFICATIONS.

THE CONTRACTOR SHALL CHECK & VERIFY ALL DIMENSIONS & REPORT ANY DISCREPANCIES BEFORE PROCEEDING WITH THE WORK.

NO.	REVISION	DATE

PROJECT TITLE

209 Cascade

DRAWING TITLE

EXISTING BUILDING ELEVATIONS

SCALE	1/4" = 1'-0"
DATE	02/25/2026
PROJECT NO.	00000
DRAWN BY	JR
CHECKED BY	XX / XX
DRAWING NO.	A2.011

NOT RELEASED FOR CONSTRUCTION

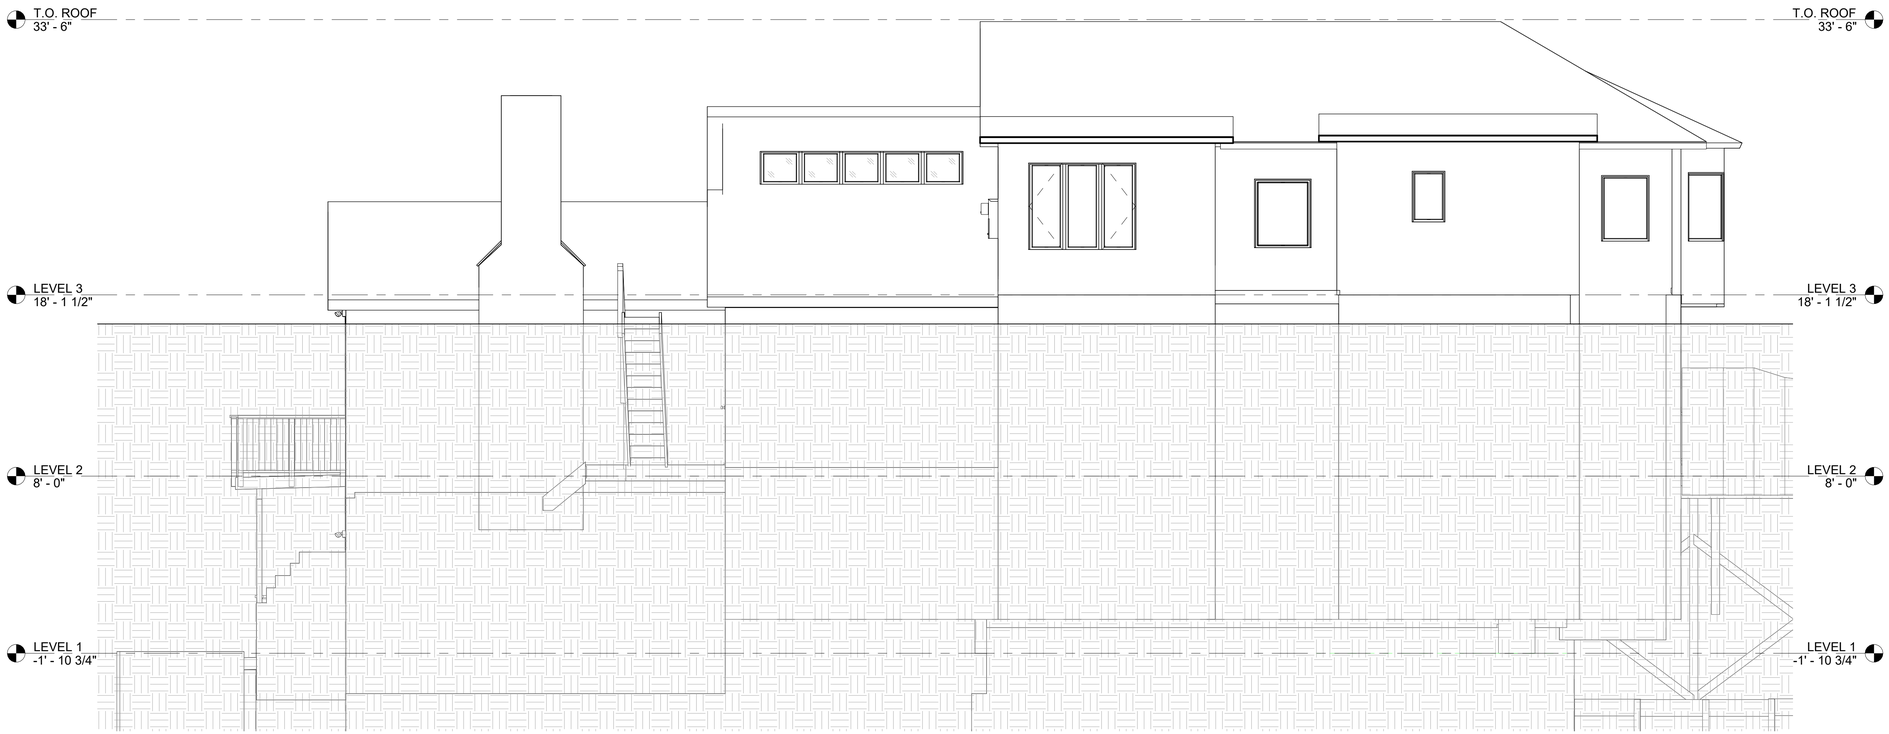

1 EXISTING BUILDING ELEVATION - NORTH
1/4" = 1'-0"

BLKLAB

ARCHITECT / DESIGNER

BLK Lab LLC.
4055 Happy Valley Rd.
Lafayette, CA 94549
TEL: 415.254.2724

TIM + GRACE CURRIE

209 CASCADE
MILL VALLEY, CA 94941
TEL:

BLK Lab LLC. RETAINS DESIGN COPYRIGHT OVER DESIGN DRAWINGS & SPECIFICATIONS.

THE CONTRACTOR SHALL CHECK & VERIFY ALL DIMENSIONS & REPORT ANY DISCREPANCIES BEFORE PROCEEDING WITH THE WORK.

NO.	REVISION	DATE

PROJECT TITLE

209 Cascade

DRAWING TITLE

EXISTING BUILDING ELEVATIONS

SCALE	1/4" = 1'-0"
DATE	02/25/2026
PROJECT NO.	00000
DRAWN BY	JR
CHECKED BY	XX / XX
DRAWING NO.	A2.012

NOT RELEASED FOR CONSTRUCTION

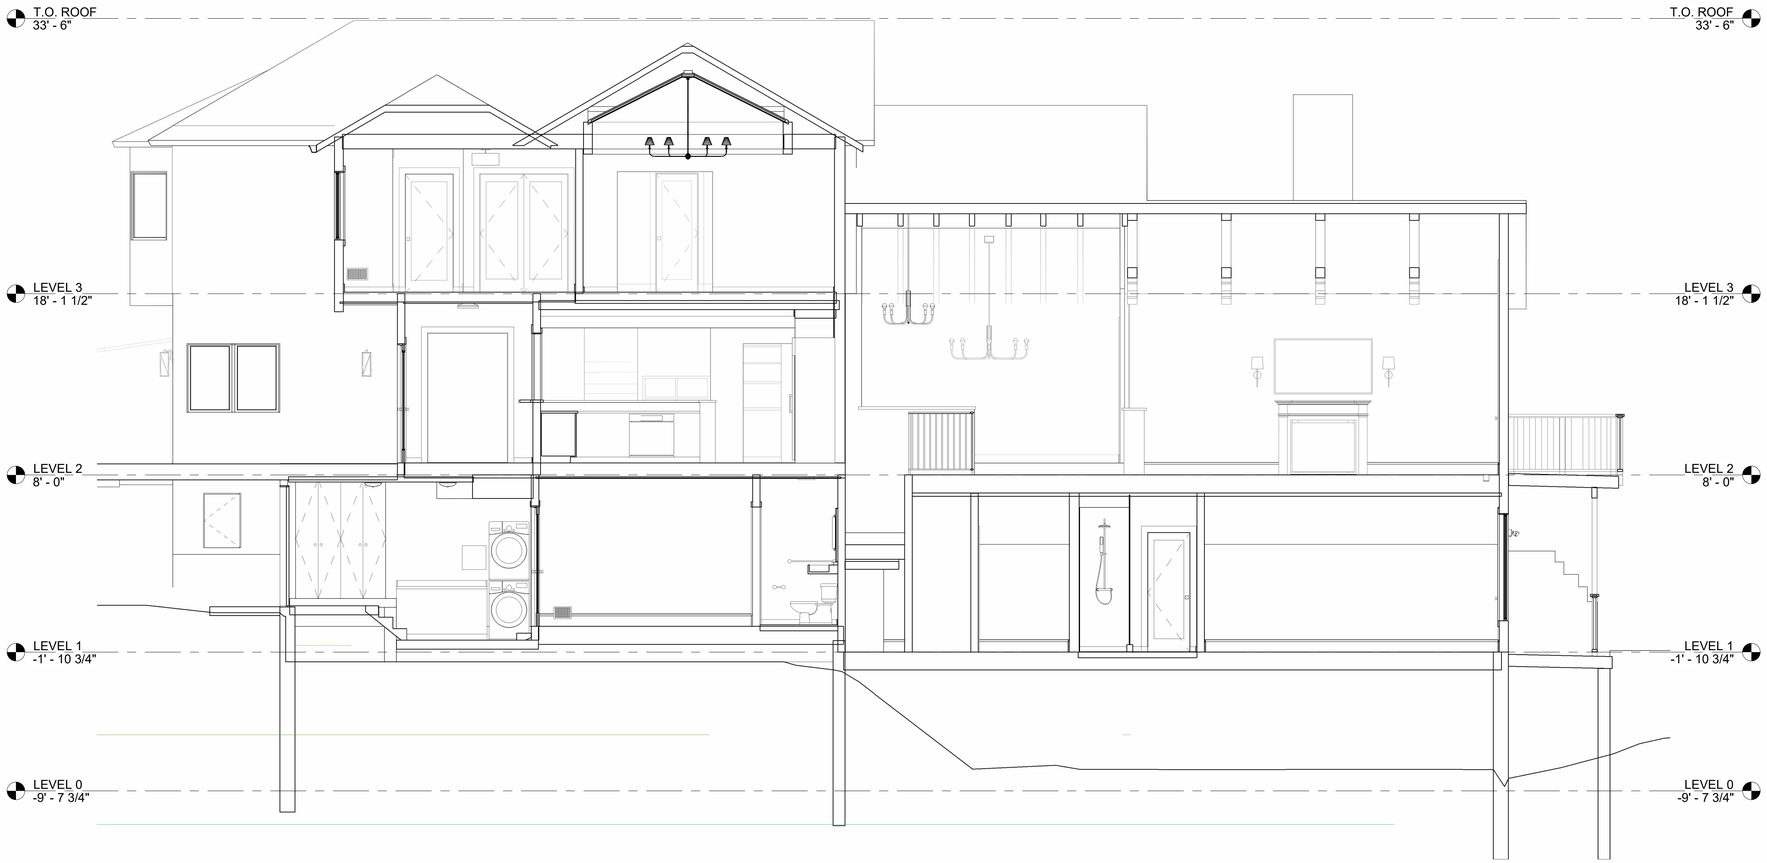

1 LONG SECTION EX
1/4" = 1'-0"

BLKLAB

ARCHITECT / DESIGNER

BLK Lab LLC.
4055 Happy Valley Rd.
Lafayette, CA 94549
TEL: 415.254.2724

TIM + GRACE CURRIE

209 CASCADE
MILL VALLEY, CA 94941
TEL:

BLK Lab LLC. RETAINS DESIGN COPYRIGHT OVER DESIGN DRAWINGS & SPECIFICATIONS.

THE CONTRACTOR SHALL CHECK & VERIFY ALL DIMENSIONS & REPORT ANY DISCREPANCIES BEFORE PROCEEDING WITH THE WORK.

NO.	REVISION	DATE

PROJECT TITLE

209 Cascade

DRAWING TITLE

EXISTING BUILDING SECTIONS

SCALE	1/4" = 1'-0"
DATE	02/25/2026
PROJECT NO.	00000
DRAWN BY	JR
CHECKED BY	XX / XX
DRAWING NO.	A3.100

NOT RELEASED FOR CONSTRUCTION

1 CROSS SECTION EX
1/4" = 1'-0"

BLKLAB

ARCHITECT / DESIGNER

BLK Lab LLC.
4055 Happy Valley Rd.
Lafayette, CA 94549
TEL: 415.254.2724

TIM + GRACE CURRIE

209 CASCADE
MILL VALLEY, CA 94941
TEL:

BLK Lab LLC. RETAINS DESIGN COPYRIGHT OVER DESIGN DRAWINGS & SPECIFICATIONS.

THE CONTRACTOR SHALL CHECK & VERIFY ALL DIMENSIONS & REPORT ANY DISCREPANCIES BEFORE PROCEEDING WITH THE WORK.

NO.	REVISION	DATE

PROJECT TITLE

209 Cascade

DRAWING TITLE

EXISTING BUILDING SECTIONS

SCALE	1/4" = 1'-0"
DATE	02/25/2026
PROJECT NO.	00000
DRAWN BY	JR
CHECKED BY	XX / XX
DRAWING NO.	A3.101

NOT RELEASED FOR CONSTRUCTION

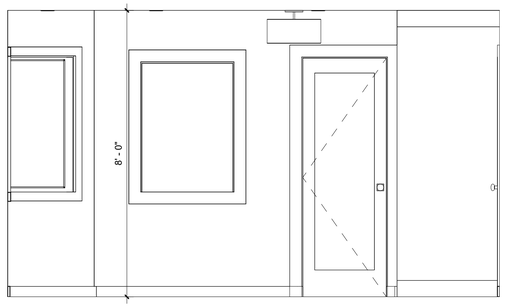

1 BR 2 South
1/2" = 1'-0"

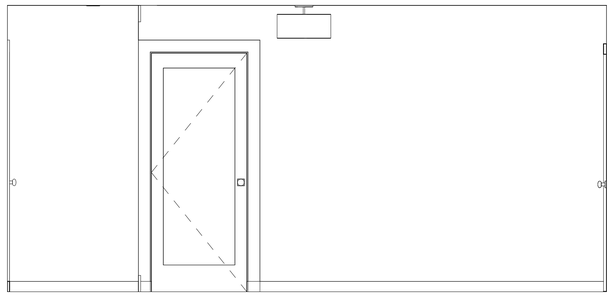

2 BR 2 West
1/2" = 1'-0"

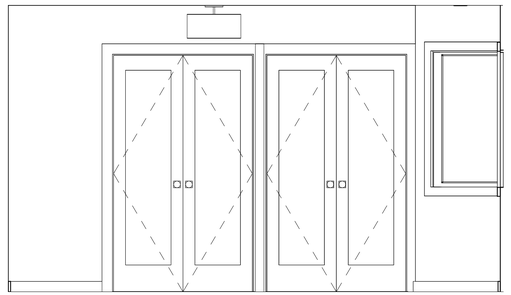

3 BR 2 North
1/2" = 1'-0"

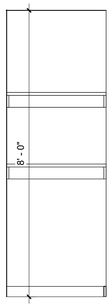

20 BR2 Closet 1
1/2" = 1'-0"

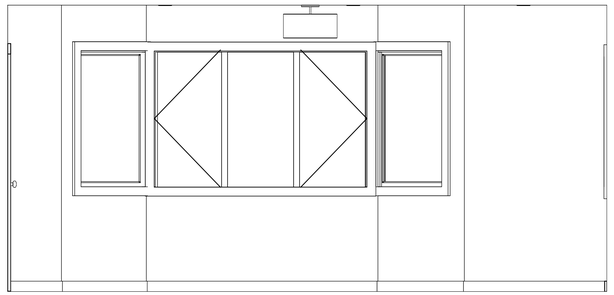

4 BR 2 East
1/2" = 1'-0"

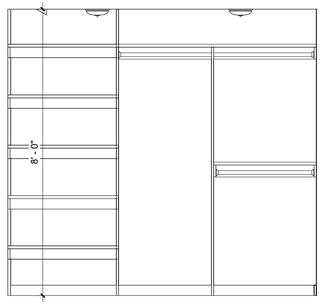

21 BR2 Closet 2
1/2" = 1'-0"

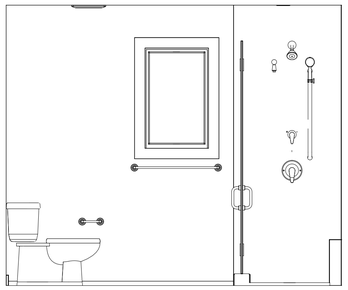

5 Bath 2 South
1/2" = 1'-0"

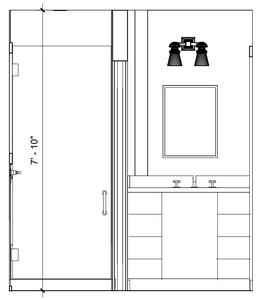

6 Bath 2 West
1/2" = 1'-0"

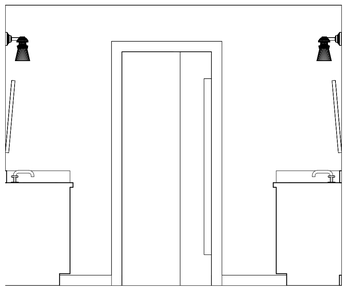

7 Bath 2 North
1/2" = 1'-0"

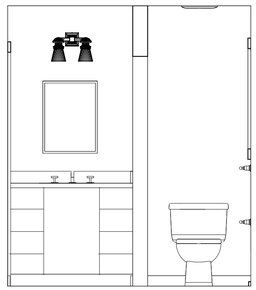

8 Bath 2 East
1/2" = 1'-0"

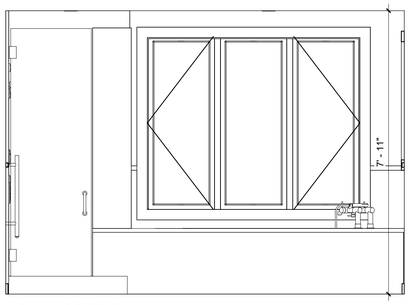

9 Primary Bath South
1/2" = 1'-0"

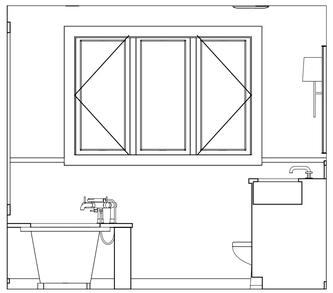

10 Primary Bath West
1/2" = 1'-0"

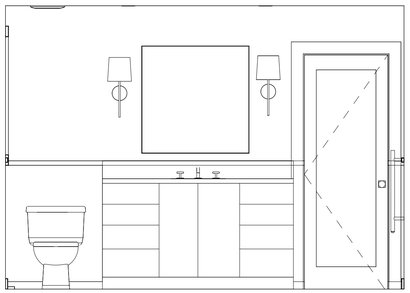

11 Primary Bath North
1/2" = 1'-0"

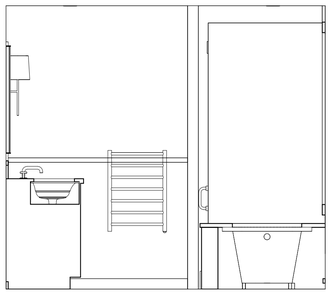

12 Primary Bath East
1/2" = 1'-0"

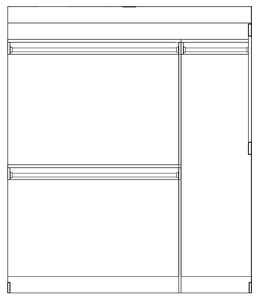

13 Primary Closet 1 South
1/2" = 1'-0"

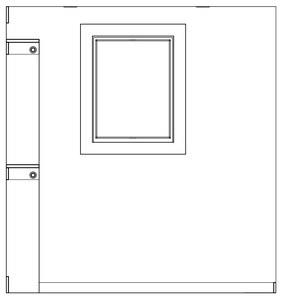

14 Primary Closet West
1/2" = 1'-0"

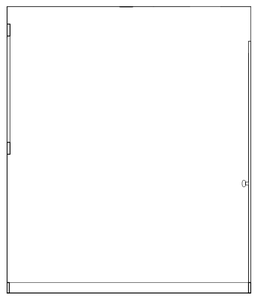

15 Primary Closet North
1/2" = 1'-0"

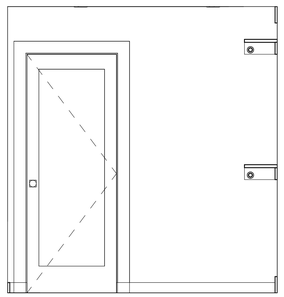

16 Primary Closet East
1/2" = 1'-0"

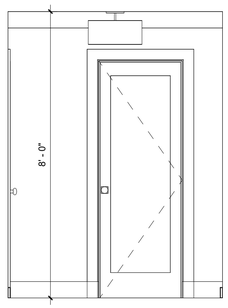

17 Primary Hall North
1/2" = 1'-0"

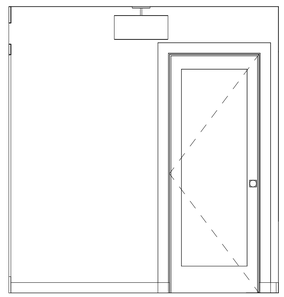

18 Primary Hall West
1/2" = 1'-0"

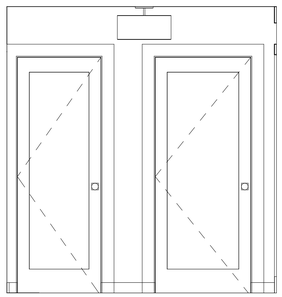

19 Primary Hall East
1/2" = 1'-0"

BLKLAB

ARCHITECT / DESIGNER

BLK Lab LLC.
4055 Happy Valley Rd.
Lafayette, CA 94549
TEL: 415.254.2724

TIM + GRACE CURRIE

209 CASCADE
MILL VALLEY, CA 94941
TEL:

BLK Lab LLC. RETAINS DESIGN COPYRIGHT OVER DESIGN DRAWINGS & SPECIFICATIONS.

THE CONTRACTOR SHALL CHECK & VERIFY ALL DIMENSIONS & REPORT ANY DISCREPANCIES BEFORE PROCEEDING WITH THE WORK.

NOT RELEASED FOR CONSTRUCTION

NO.	REVISION	DATE

PROJECT TITLE

209 Cascade

DRAWING TITLE

EXISTING BUILDING INTERIOR ELEVATIONS

SCALE	1/2" = 1'-0"
DATE	02/25/2026
PROJECT NO.	00000
DRAWN BY	JR
CHECKED BY	XX / XX
DRAWING NO.	A4.100

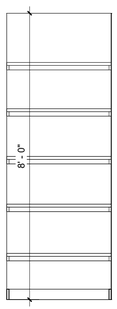

1 Primary Closet 2 East
1/2" = 1'-0"

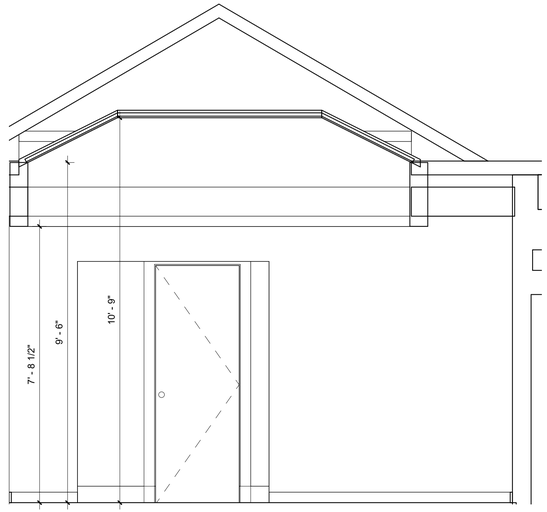

2 Primary BR South
1/2" = 1'-0"

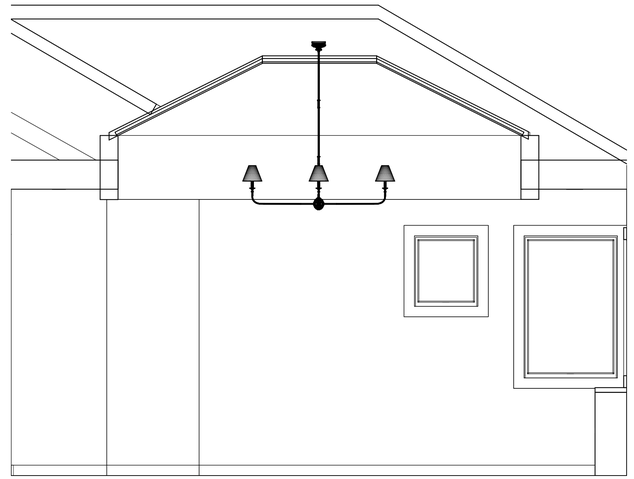

3 Primary BR West
1/2" = 1'-0"

4 Primary BR North
1/2" = 1'-0"

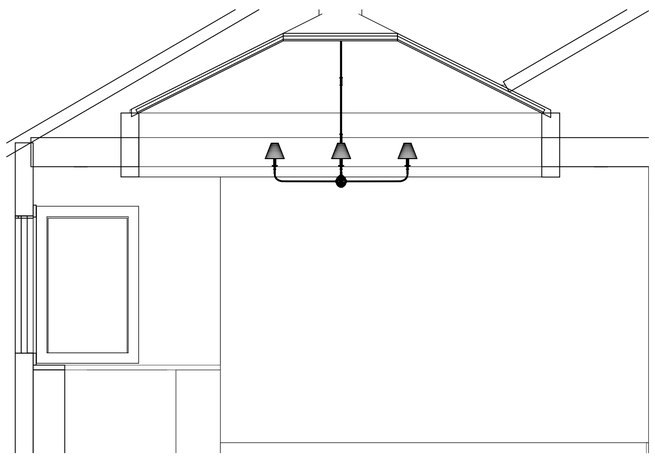

5 Primary BR East
1/2" = 1'-0"

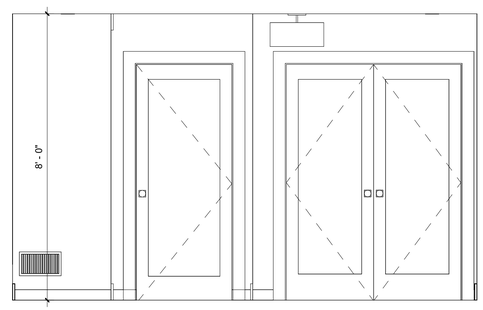

6 Office South
1/2" = 1'-0"

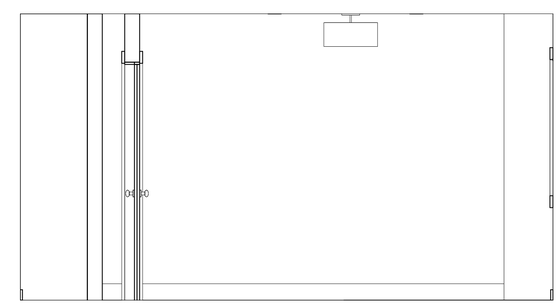

7 Office West
1/2" = 1'-0"

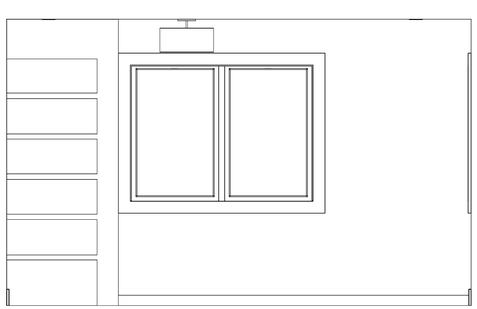

8 Office North
1/2" = 1'-0"

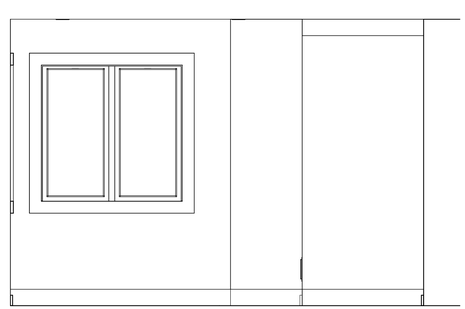

9 Office East
1/2" = 1'-0"

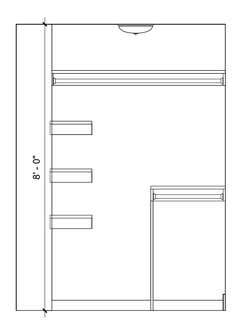

10 Office Closet
1/2" = 1'-0"

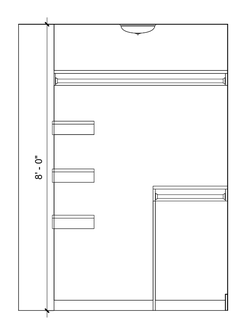

11 Office Closet E.C. DWG
1/2" = 1'-0"

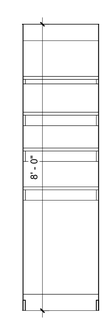

12 Hall Closet South
1/2" = 1'-0"

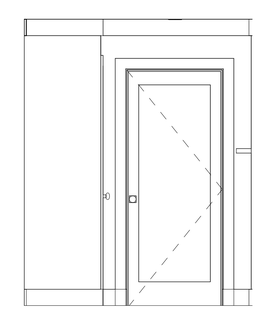

13 L3 Hall West
1/2" = 1'-0"

BLKLAB

ARCHITECT / DESIGNER

BLK Lab LLC.
4055 Happy Valley Rd.
Lafayette, CA 94549
TEL: 415.254.2724

TIM + GRACE CURRIE

209 CASCADE
MILL VALLEY, CA 94941
TEL:

BLK Lab LLC. RETAINS DESIGN COPYRIGHT OVER DESIGN DRAWINGS & SPECIFICATIONS.

THE CONTRACTOR SHALL CHECK & VERIFY ALL DIMENSIONS & REPORT ANY DISCREPANCIES BEFORE PROCEEDING WITH THE WORK.

NOT RELEASED FOR CONSTRUCTION

NO.	REVISION	DATE

PROJECT TITLE

209 Cascade

DRAWING TITLE

EXISTING BUILDING INTERIOR ELEVATIONS

SCALE	1/2" = 1'-0"
DATE	02/25/2026
PROJECT NO.	00000
DRAWN BY	JR
CHECKED BY	XX / XX
DRAWING NO.	A4.101

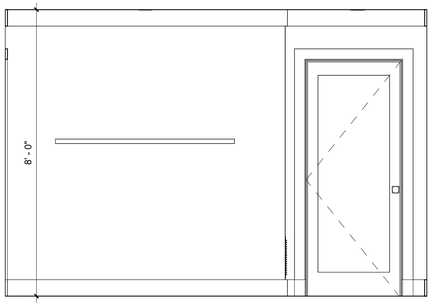

1 L3 Hall North
1/2" = 1'-0"

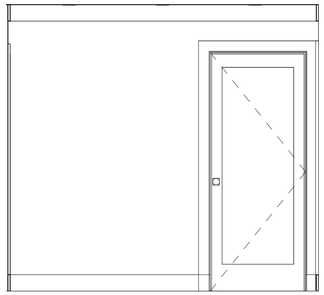

2 L3 Hall East
1/2" = 1'-0"

BLKLAB

ARCHITECT / DESIGNER

BLK Lab LLC.
4055 Happy Valley Rd.
Lafayette, CA 94549
TEL: 415.254.2724

TIM + GRACE CURRIE

209 CASCADE
MILL VALLEY, CA 94941
TEL:

BLK Lab LLC. RETAINS DESIGN COPYRIGHT OVER DESIGN DRAWINGS & SPECIFICATIONS.

THE CONTRACTOR SHALL CHECK & VERIFY ALL DIMENSIONS & REPORT ANY DISCREPANCIES BEFORE PROCEEDING WITH THE WORK.

NO.	REVISION	DATE

PROJECT TITLE

209 Cascade

DRAWING TITLE

EXISTING BUILDING
INTERIOR ELEVATIONS

SCALE	1/2" = 1'-0"
DATE	02/25/2026
PROJECT NO.	00000
DRAWN BY	JR
CHECKED BY	XX / XX
DRAWING NO.	A4.102

NOT RELEASED FOR CONSTRUCTION

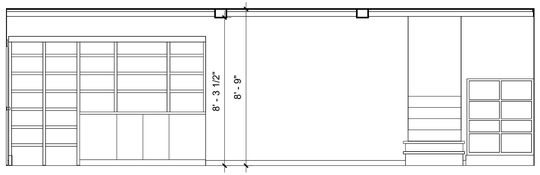

1 Family Room - South
1/4" = 1'-0"

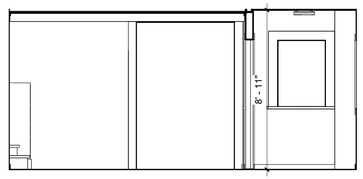

2 Family Room - West
1/4" = 1'-0"

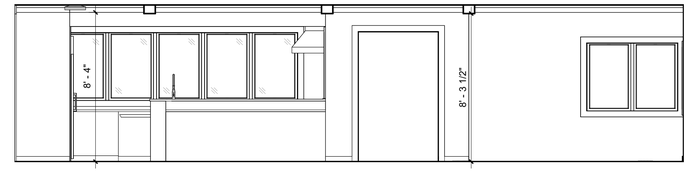

3 Family Room - North
1/4" = 1'-0"

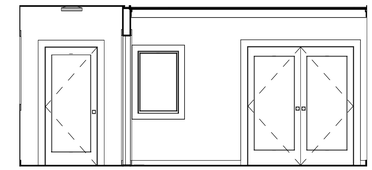

4 Family Room - East
1/4" = 1'-0"

13 Kitchen North
1/4" = 1'-0"

14 Kitchen - West
1/4" = 1'-0"

15 Kitchen - South
1/4" = 1'-0"

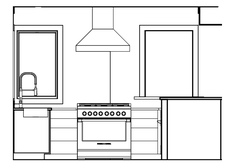

16 Kitchen - East
1/4" = 1'-0"

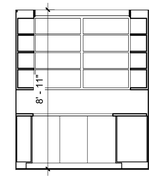

5 Pantry - South
1/4" = 1'-0"

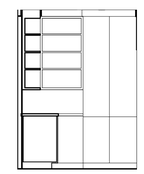

6 Pantry - West
1/4" = 1'-0"

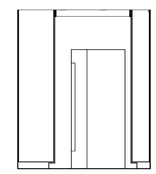

7 Pantry North
1/4" = 1'-0"

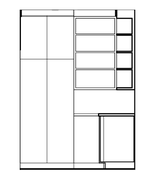

8 Pantry - East
1/4" = 1'-0"

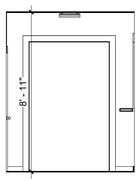

9 Entry - South
1/4" = 1'-0"

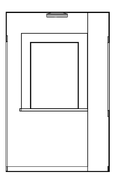

10 Entry - West
1/4" = 1'-0"

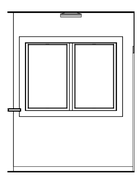

11 Entry - North
1/4" = 1'-0"

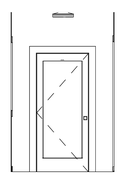

12 Entry - East
1/4" = 1'-0"

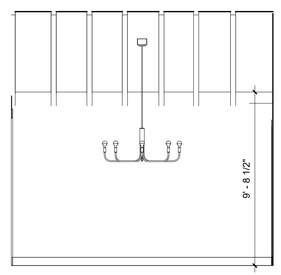

17 Dining Room - South
1/4" = 1'-0"

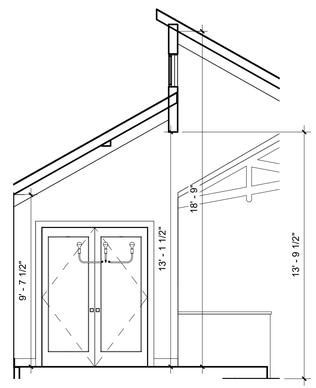

18 Dining Room - West
1/4" = 1'-0"

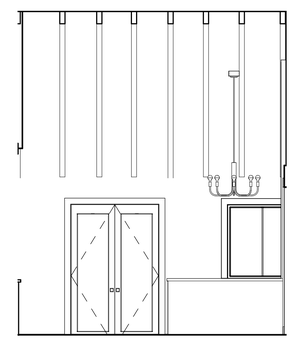

19 Dining Room - North
1/4" = 1'-0"

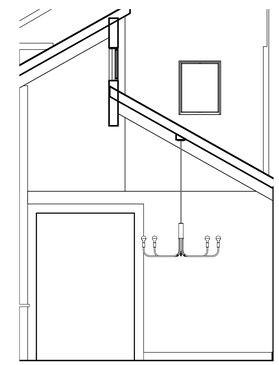

20 Dining Room - East
1/4" = 1'-0"

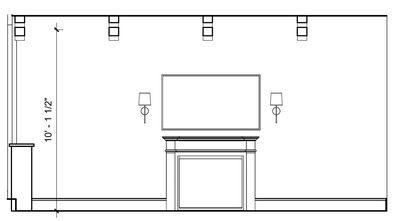

21 Living Room - South
1/4" = 1'-0"

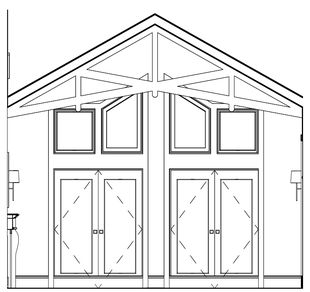

22 Living Room - West
1/4" = 1'-0"

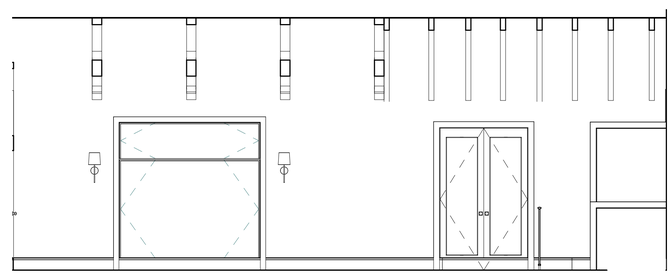

23 Living Room - North
1/4" = 1'-0"

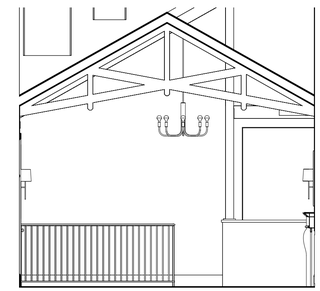

24 Living Room - East
1/4" = 1'-0"

BLKLAB

ARCHITECT / DESIGNER

BLK Lab LLC.
4055 Happy Valley Rd.
Lafayette, CA 94549
TEL: 415.254.2724

TIM + GRACE CURRIE

209 CASCADE
MILL VALLEY, CA 94941
TEL:

BLK Lab LLC. RETAINS DESIGN COPYRIGHT OVER DESIGN DRAWINGS & SPECIFICATIONS.

THE CONTRACTOR SHALL CHECK & VERIFY ALL DIMENSIONS & REPORT ANY DISCREPANCIES BEFORE PROCEEDING WITH THE WORK.

NOT RELEASED FOR CONSTRUCTION

NO.	REVISION	DATE

PROJECT TITLE
209 Cascade

DRAWING TITLE
EXISTING BUILDING INTERIOR ELEVATIONS

SCALE	1/4" = 1'-0"
DATE	02/25/2026
PROJECT NO.	00000
DRAWN BY	JR
CHECKED BY	XX / XX
DRAWING NO.	A4.202

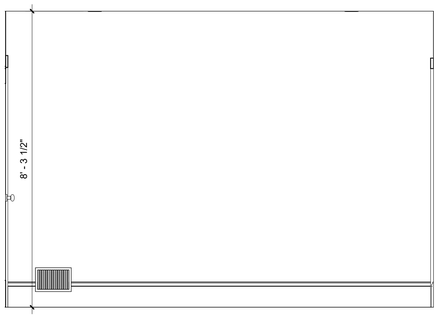

1 L1 Office - South
1/2" = 1'-0"

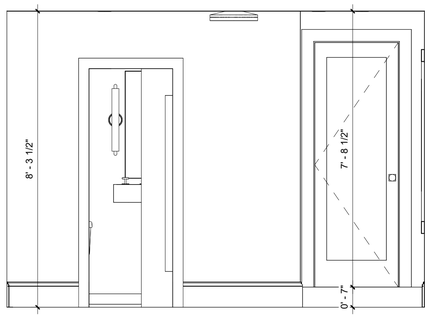

2 L1 Office - West
1/2" = 1'-0"

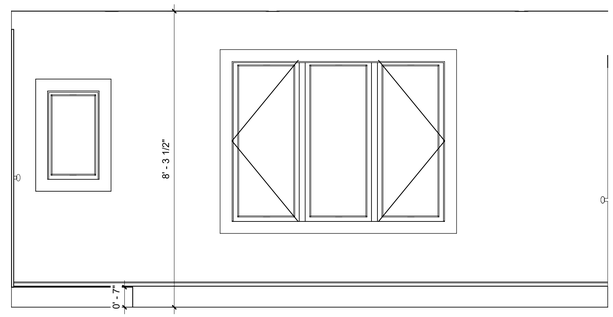

3 L1 Office - North
1/2" = 1'-0"

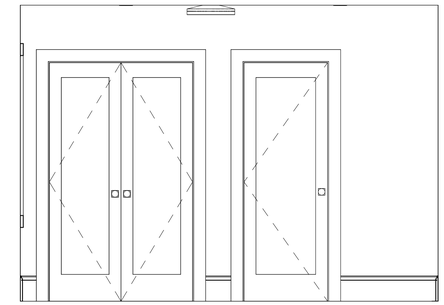

4 L1 Office - East
1/2" = 1'-0"

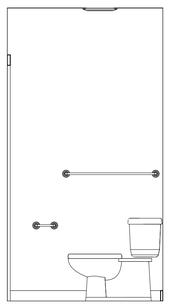

5 Bath 4 - South
1/2" = 1'-0"

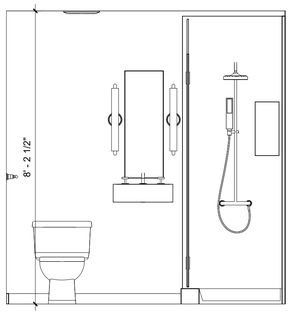

7 Bath 4 - West
1/2" = 1'-0"

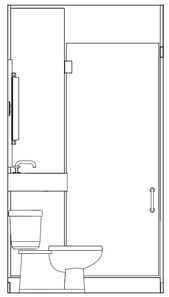

6 Bath 4 - North
1/2" = 1'-0"

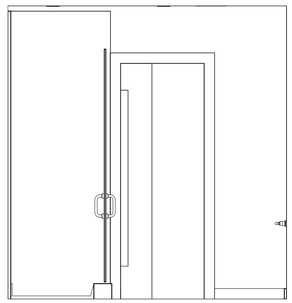

8 Bath 4 - East
1/2" = 1'-0"

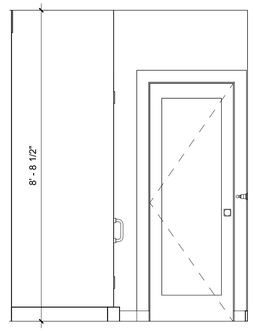

13 Bath 3 - South
1/2" = 1'-0"

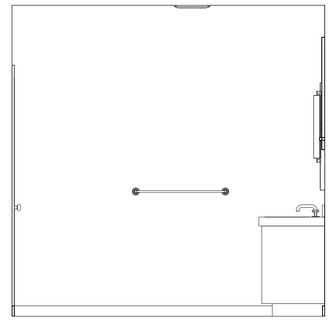

14 Bath 3 - West
1/2" = 1'-0"

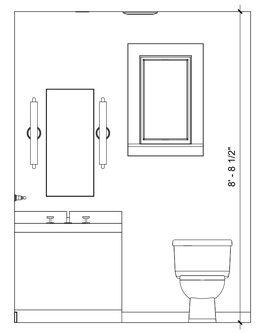

15 Bath 3 - North
1/2" = 1'-0"

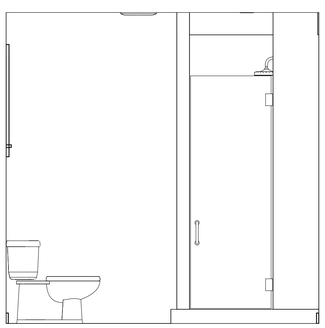

16 Bath 3 East
1/2" = 1'-0"

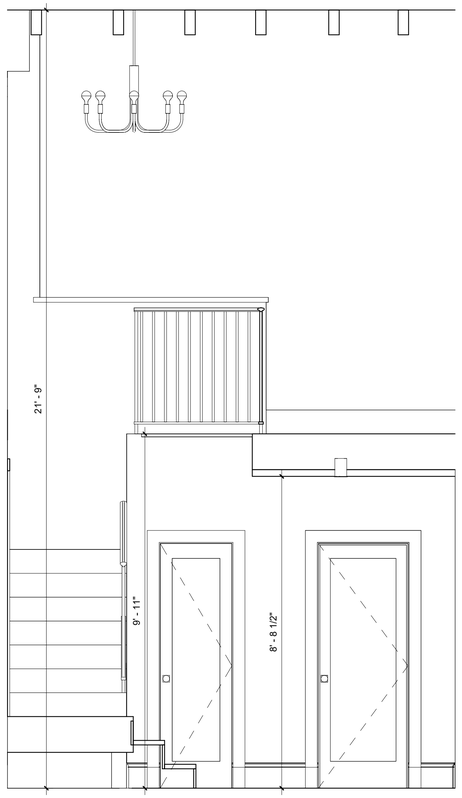

9 L1 Entry - South
1/2" = 1'-0"

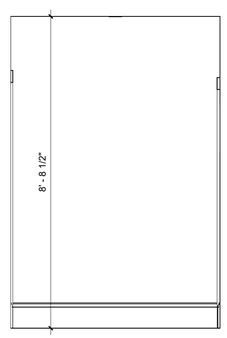

10 L1 Entry - West
1/2" = 1'-0"

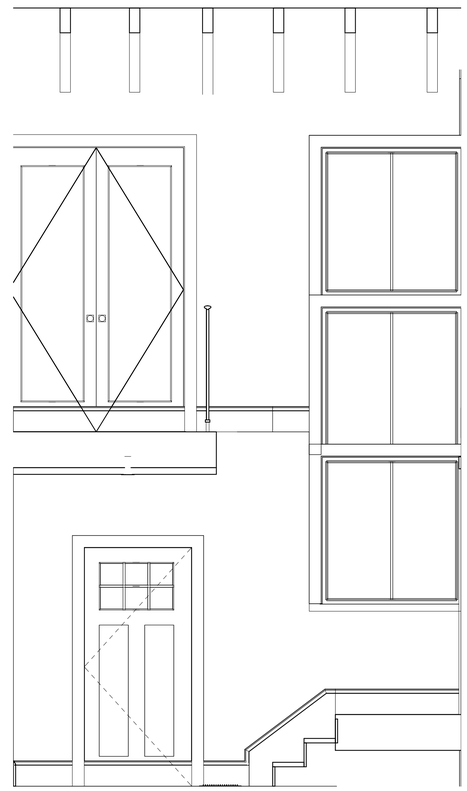

11 L1 Entry - North
1/2" = 1'-0"

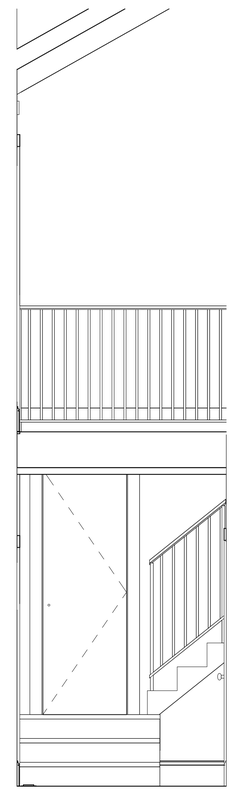

12 L1 Entry - East
1/2" = 1'-0"

BLKLAB

ARCHITECT / DESIGNER

BLK Lab LLC.
4055 Happy Valley Rd.
Lafayette, CA 94549
TEL: 415.254.2724

TIM + GRACE CURRIE

209 CASCADE
MILL VALLEY, CA 94941
TEL:

BLK Lab LLC. RETAINS DESIGN COPYRIGHT OVER DESIGN DRAWINGS & SPECIFICATIONS.

THE CONTRACTOR SHALL CHECK & VERIFY ALL DIMENSIONS & REPORT ANY DISCREPANCIES BEFORE PROCEEDING WITH THE WORK.

NOT RELEASED FOR CONSTRUCTION

NO.	REVISION	DATE

PROJECT TITLE

209 Cascade

DRAWING TITLE

EXISTING BUILDING
INTERIOR ELEVATIONS

SCALE	1/2" = 1'-0"
DATE	02/25/2026
PROJECT NO.	00000
DRAWN BY	JR
CHECKED BY	XX / XX
DRAWING NO.	A4.203

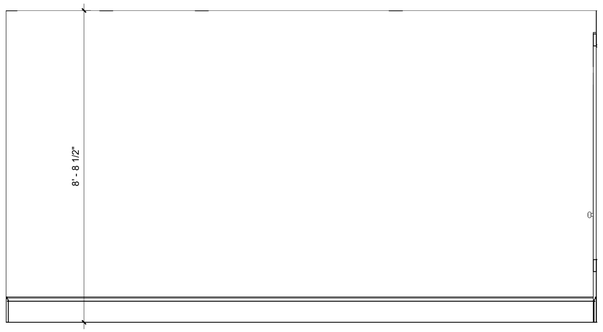

1 Office / Guest Room - South
1/2" = 1'-0"

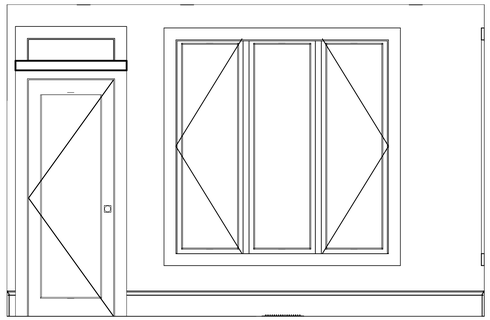

3 Office / Guest Room - West
1/2" = 1'-0"

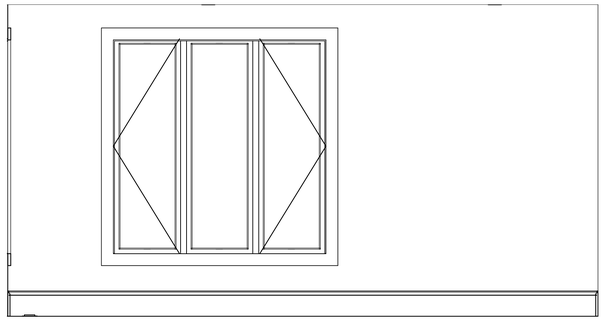

2 Office / Guest Room - North
1/2" = 1'-0"

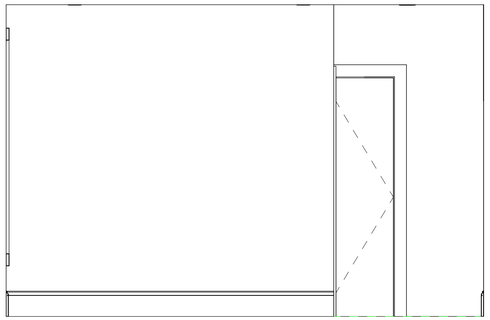

4 Office / guest Room - East
1/2" = 1'-0"

BLKLAB

ARCHITECT / DESIGNER

BLK Lab LLC.
4055 Happy Valley Rd.
Lafayette, CA 94549
TEL: 415.254.2724

TIM + GRACE CURRIE

209 CASCADE
MILL VALLEY, CA 94941
TEL:

BLK Lab LLC. RETAINS DESIGN COPYRIGHT OVER DESIGN DRAWINGS & SPECIFICATIONS.

THE CONTRACTOR SHALL CHECK & VERIFY ALL DIMENSIONS & REPORT ANY DISCREPANCIES BEFORE PROCEEDING WITH THE WORK.

NO.	REVISION	DATE

PROJECT TITLE

209 Cascade

DRAWING TITLE

EXISTING BUILDING INTERIOR ELEVATIONS

SCALE	1/2" = 1'-0"
DATE	02/25/2026
PROJECT NO.	00000
DRAWN BY	JR
CHECKED BY	XX / XX
DRAWING NO.	A4.204

NOT RELEASED FOR CONSTRUCTION